

COMPLEX VILLA MATEJ - GOA GONG

GUEST HOUSE TYPE A PLAN

Scale 1: 100

Studio LUMBUNG ARCHITECTS
Jl. Singasari
Gang Uma Punggul VI no.18
hp : 081805568227
w : www.lumbungarchitect.com
e : info@studiolumbung.com
info@lumbungarchitect.com
: andri_rinoz@yahoo.co.id

REVISION

NO	NOTE	DATE

PROJECT NAME

COMPLEX VILLA - GOA GONG

OWNER

MR. MATEJ

ARCHITECT

Studio LUMBUNG ARCHITECT

CIVIL & STRUCTURE

YOSEF AGUS .H
(Studio Lumbung Engineer)

MEP DIVISION

-

DRAWING PHASE

PRELIMINARIES DRAWING

DRAWING TYPE

ARCHITECTURAL

DRAWING TITLE


SCALE

MAIN ARCHITECT

IGN ANDRI SAPUTRA

DRAWN BY	CHECKED BY	APP BY	DATE
POP	IGNAS	-	SEPT 2023

DWG NO.	DWG TOTAL	REV NO.

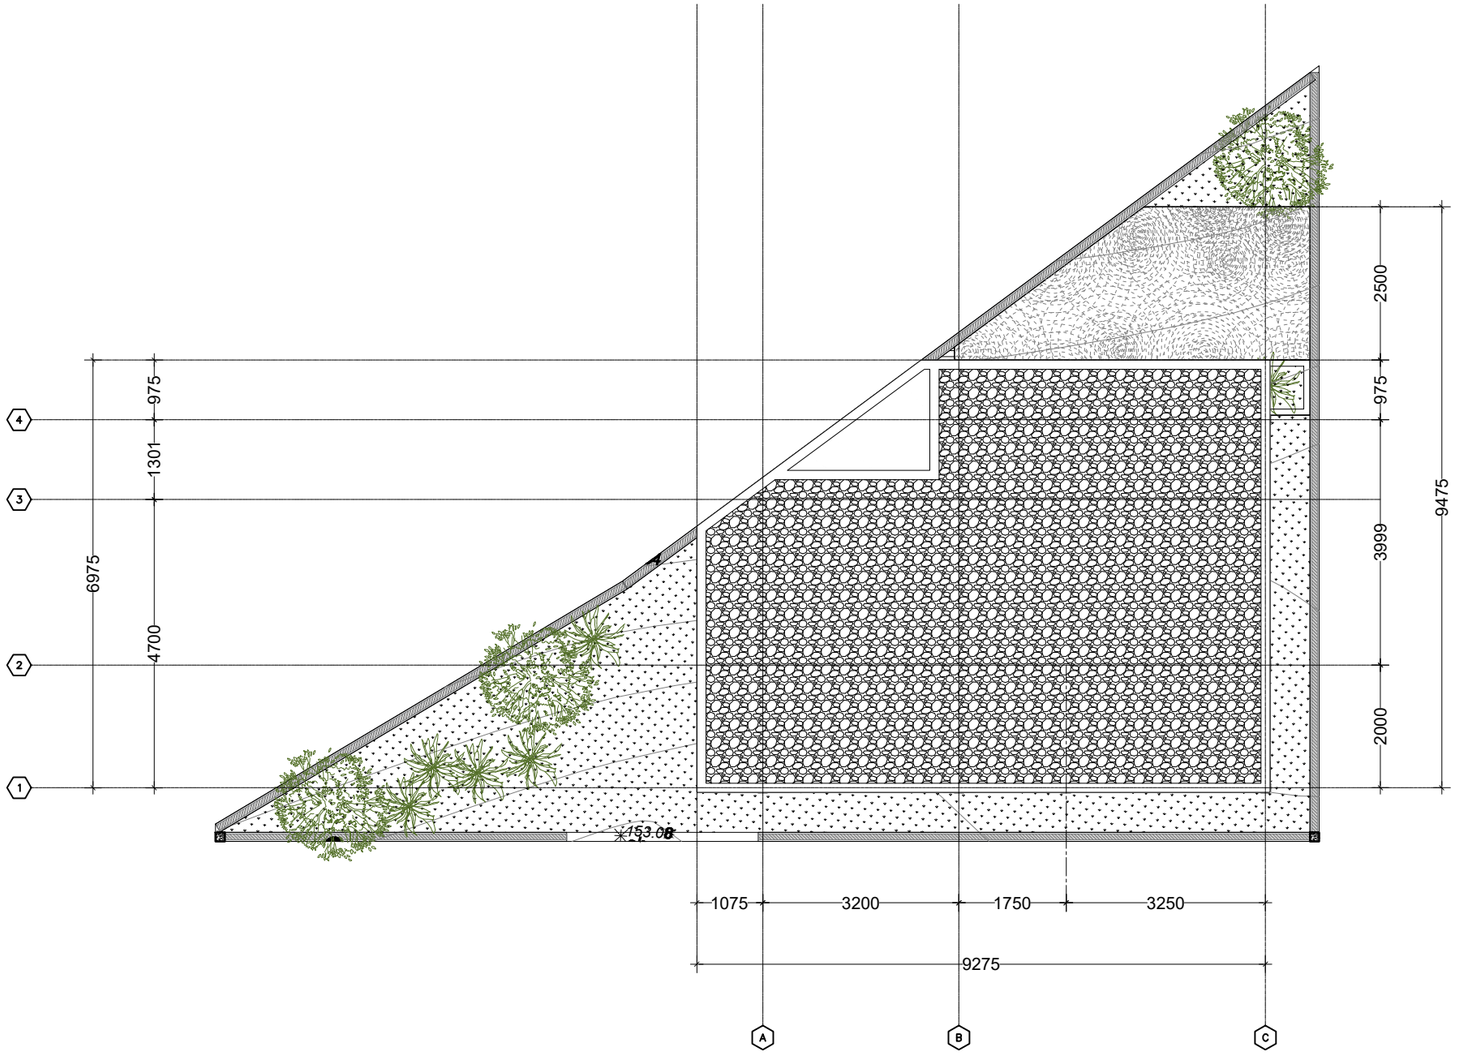

N

COMPLEX VILLA MATEJ - GOA GONG

GUEST HOUSE TYPE A SITE PLAN

Scale 1: 100

Studio
LUMBUNG ARCHITECTS
Jl. Singasari
Gang Uma Punggul VI no.18
hp : 081805568227
w : www.lumbungarchitect.com
e : info@studiolumbung.com
info@lumbungarchitect.com
: andri_rinoz@yahoo.co.id

REVISION

NO	NOTE	DATE

PROJECT NAME

COMPLEX VILLA - GOA GONG

OWNER

MR. MATEJ

ARCHITECT

Studio LUMBUNG ARCHITECT

CIVIL & STRUCTURE

YOSEF AGUS .H
(Studio Lumbung Engineer)

MEP DIVISION

-

DRAWING PHASE

PRELIMINARIES DRAWING

DRAWING TYPE

ARCHITECTURAL

DRAWING TITLE

SCALE

MAIN ARCHITECT

IGN ANDRI SAPUTRA

DRAWN BY	CHECKED BY	APP BY	DATE
POP	IGNAS	-	SEPT 2023

DWG NO.	DWG TOTAL	REV NO.