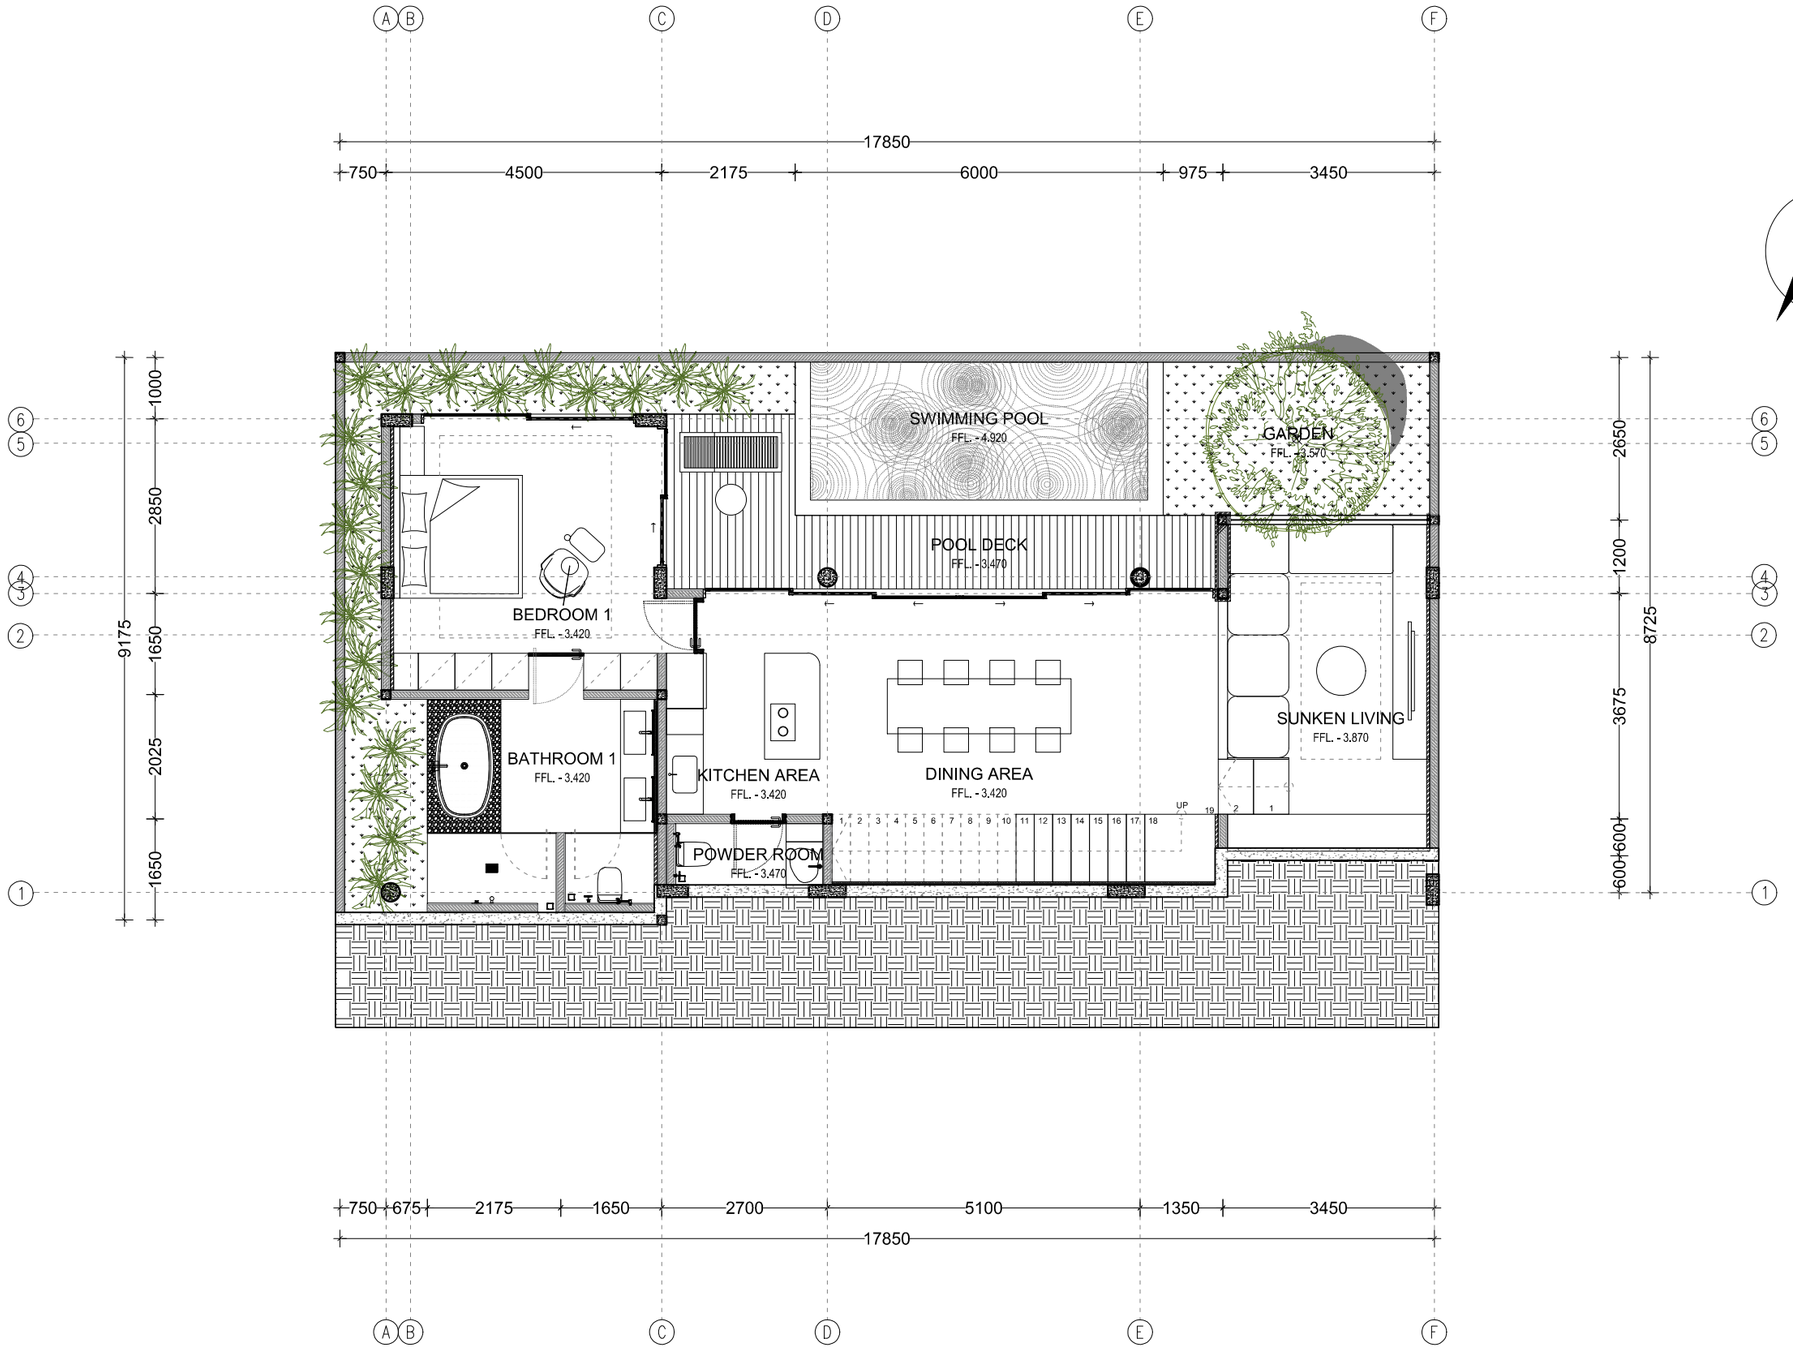


COMPLEX VILLA MATEJ - GOA GONG

2 BR VILLA TYPE 1 - LOWER GROUND FLOOR

Scale 1: 100

BUILDING INFORMATION			
LOWER GROUND FLOOR		UPPER GROUND FLOOR	
POWDER ROOM	: 3.2M^2	CARPORT	: 22 M^2
OPEN LIVING	: 50 M^2	FOYER	: 5.5M^2
BEDROOM	: 20 M^2	MASTER BEDROOM	: 28.6 M^2
BATHROOM	: 14 M^2	MASTER BATHROOM	: 10 M^2
STAIRS	: 8 M^2	ROOFTOP LOUNGE	: 33.5 M^2
POOL DECK	: 14 M^2		
SWIMMING POOL	: 15 M^2		
LOWER GROUND	: 110.2 M^2	UPPER GROUND	: 66.1M^2
TOTAL BUILDING AREA : LG + UG = 176.3 M^2			

REVISION

NO	NOTE	DATE

COMPLEX VILLA
GOA GONG

OWNER

MR. MATEJ

ARCHITECT

Studio LUMBUNG ARCHITECT

CIVIL & STRUCTURE

YOSEF AGUS .H
(Studio Lumbung Engineer)

MEP DIVISION

-

DRAWING PHASE

Preliminaries Drawing

DRAWING TYPE

ARCHITECTURAL

DRAWING TITTLE

LOWER GROUND FLOOR PLAN

SCALE


1 : 100

MAIN ARCHITECT

IGN ANDRI SAPUTRA

DRAWN BY	CHECKED BY	APP BY	DATE
POP	IGNAS	-	00-00-2023

DWG NO.	DWG TOTAL	REV NO.
A - 2-01	000	REV-00

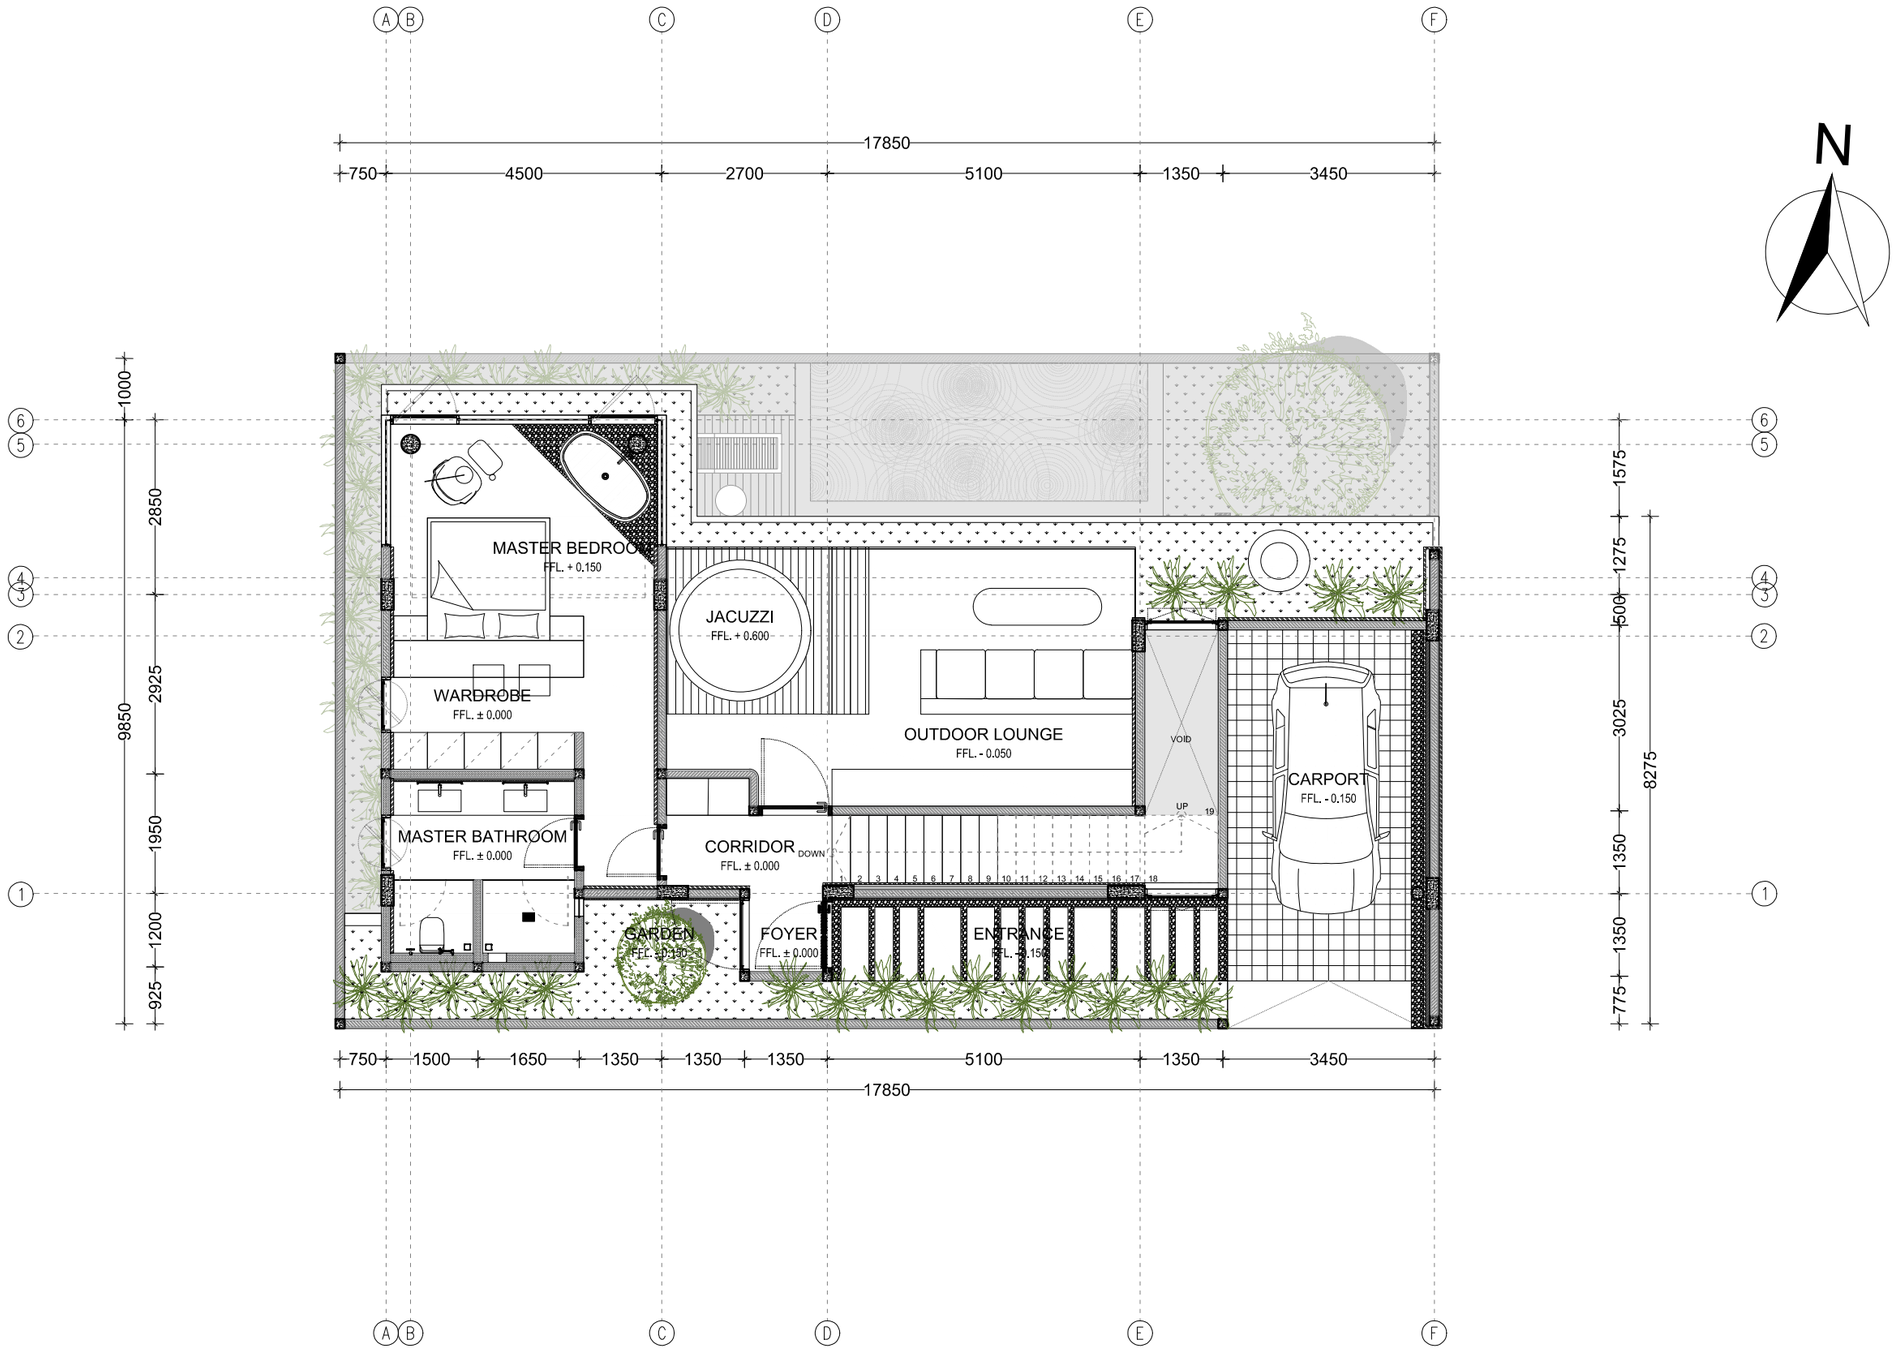

N

REVISION

NO	NOTE	DATE

COMPLEX VILLA
GOA GONG

OWNER

MR. MATEJ

ARCHITECT

Studio LUMBUNG ARCHITECT

CIVIL & STRUCTURE

YOSEF AGUS .H
(Studio Lumbung Engineer)

MEP DIVISION

-

DRAWING PHASE

Preliminaries Drawing

DRAWING TYPE

ARCHITECTURAL

DRAWING TITTLE

SITE PLAN

SCALE

1 : 100

MAIN ARCHITECT

IGN ANDRI SAPUTRA

DRAWN BY	CHECKED BY	APP BY	DATE
POP	IGNAS	-	00-00-2023


DWG NO.	DWG TOTAL	REV NO.
UPPER FROUND FLOOR PLAN		REV-00

COMPLEX VILLA MATEJ - GOA GONG

2 BR VILLA TYPE 1 - UPPER GROUND FLOOR

Scale 1: 100

BUILDING INFORMATION			
LOWER GROUND FLOOR		UPPER GROUND FLOOR	
POWDER ROOM	: 3.2M^2	CARPORT	: 22 M^2
OPEN LIVING	: 50 M^2	FOYER	: 5.5M^2
BEDROOM	: 20 M^2	MASTER BEDROOM	: 28.6 M^2
BATHROOM	: 14 M^2	MASTER BATHROOM	: 10 M^2
STAIRS	: 8 M^2	ROOFTOP LOUNGE	: 33.5 M^2
POOL DECK	: 14 M^2		
SWIMMING POOL	: 15 M^2		
LOWER GROUND	: 110.2 M^2	UPPER GROUND	: 66.1M^2
TOTAL BUILDING AREA : LG + UG = 176.3 M^2			

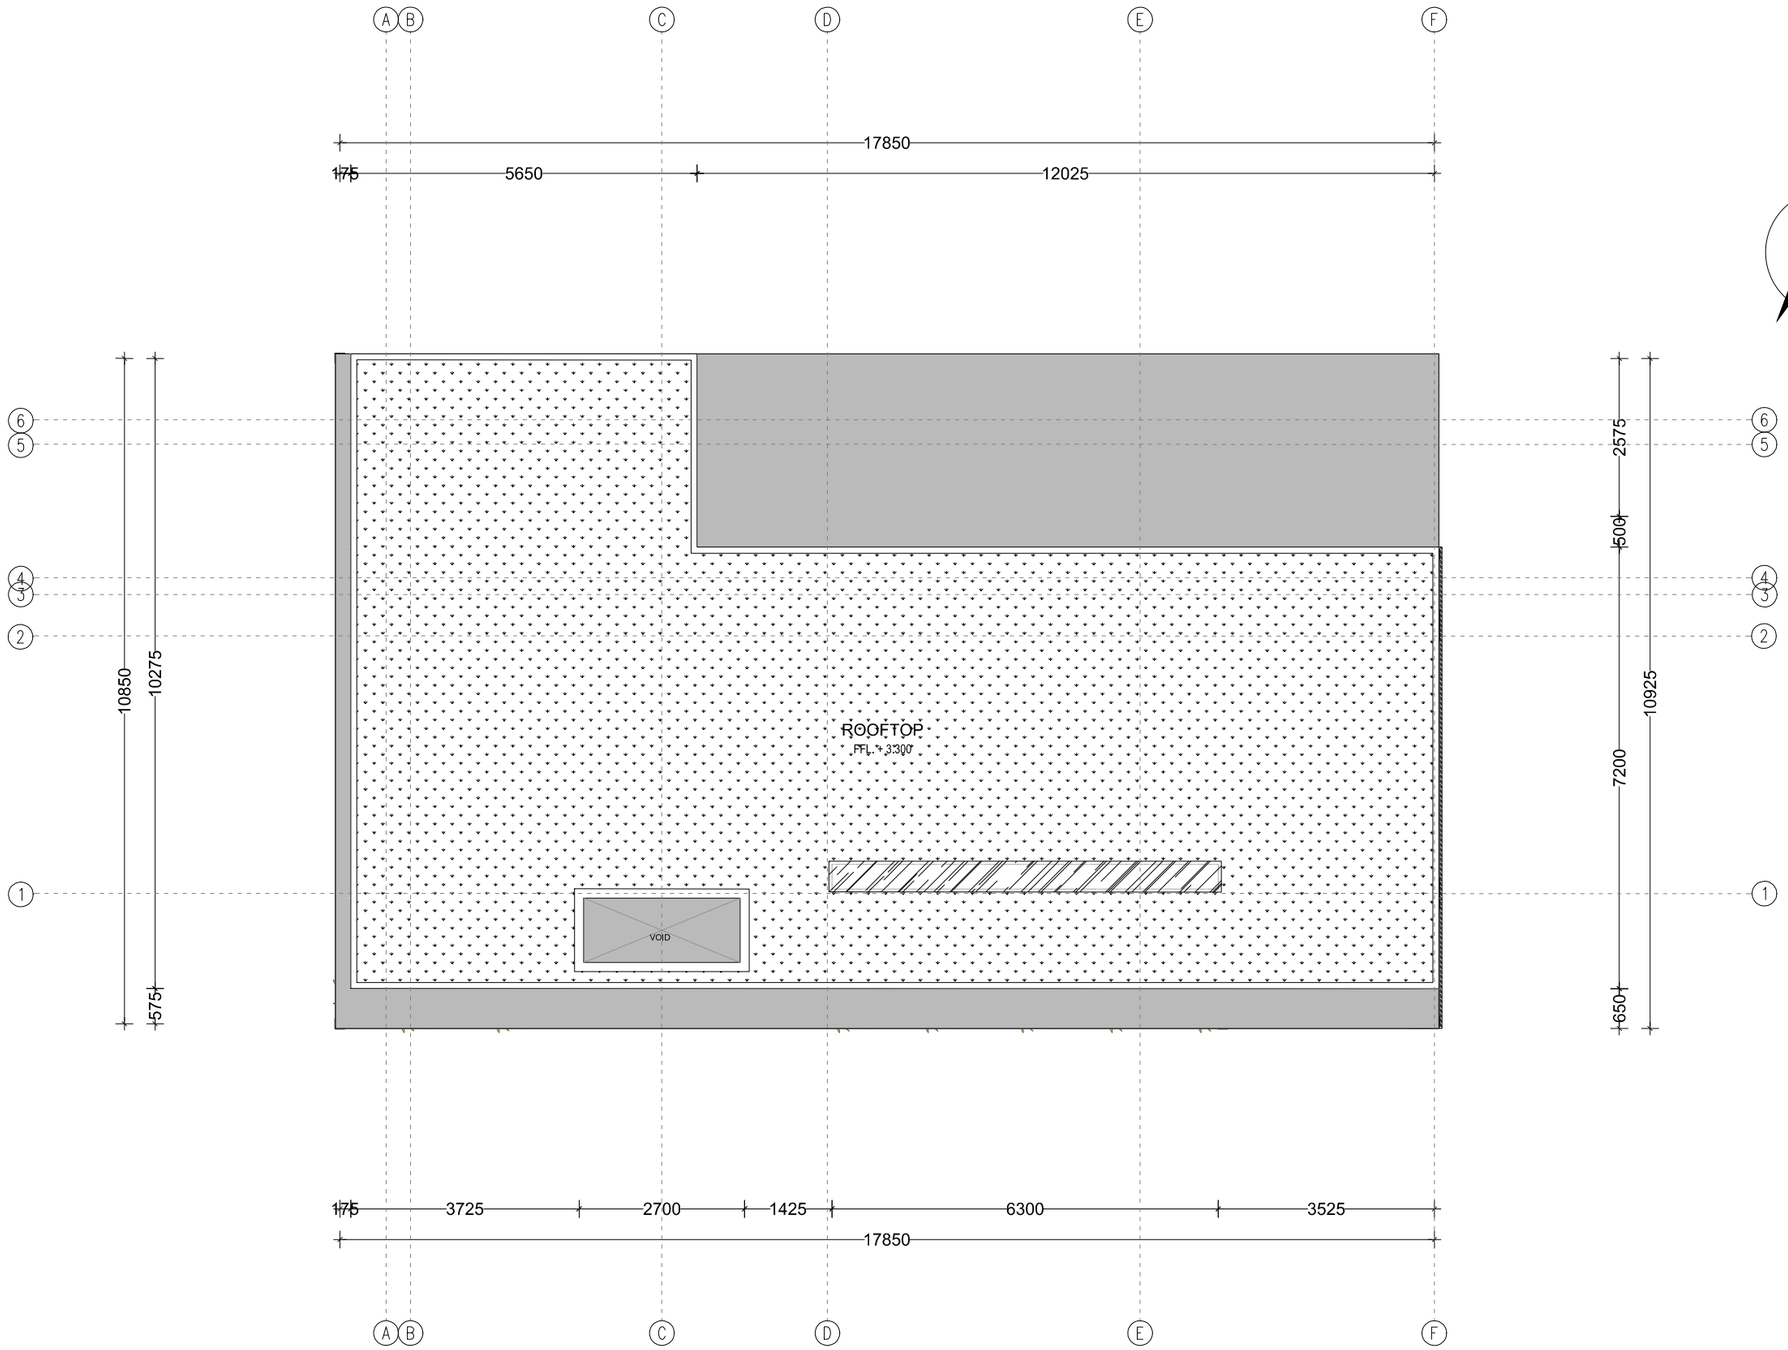

N

REVISION

NO	NOTE	DATE

COMPLEX VILLA
GOA GONG

OWNER

MR. MATEJ

ARCHITECT

Studio LUMBUNG ARCHITECT

CIVIL & STRUCTURE

YOSEF AGUS .H
(Studio Lumbung Engineer)

MEP DIVISION

-

DRAWING PHASE

Preliminaries Drawing

DRAWING TYPE

ARCHITECTURAL

DRAWING TITTLE

ROOFTOP PLAN

SCALE

1 : 100

MAIN ARCHITECT

IGN ANDRI SAPUTRA

DRAWN BY	CHECKED BY	APP BY	DATE
POP	IGNAS	-	00-00-2023

DWG NO.	DWG TOTAL	REV NO.
A - 1-01	000	REV-00

COMPLEX VILLA MATEJ - GOA GONG

2 BR VILLA TYPE 1 - SITE PLAN

Scale 1: 100

BUILDING INFORMATION			
LOWER GROUND FLOOR		UPPER GROUND FLOOR	
POWDER ROOM	: 3.2M^2	CARPORT	: 22 M^2
OPEN LIVING	: 50 M^2	FOYER	: 5.5M^2
BEDROOM	: 20 M^2	MASTER BEDROOM	: 28.6 M^2
BATHROOM	: 14 M^2	MASTER BATHROOM	: 10 M^2
STAIRS	: 8 M^2	ROOFTOP LOUNGE	: 33.5 M^2
POOL DECK	: 14 M^2		
SWIMMING POOL	: 15 M^2		
LOWER GROUND	: 110.2 M^2	UPPER GROUND	: 66.1M^2
TOTAL BUILDING AREA : LG + UG = 176.3 M^2			