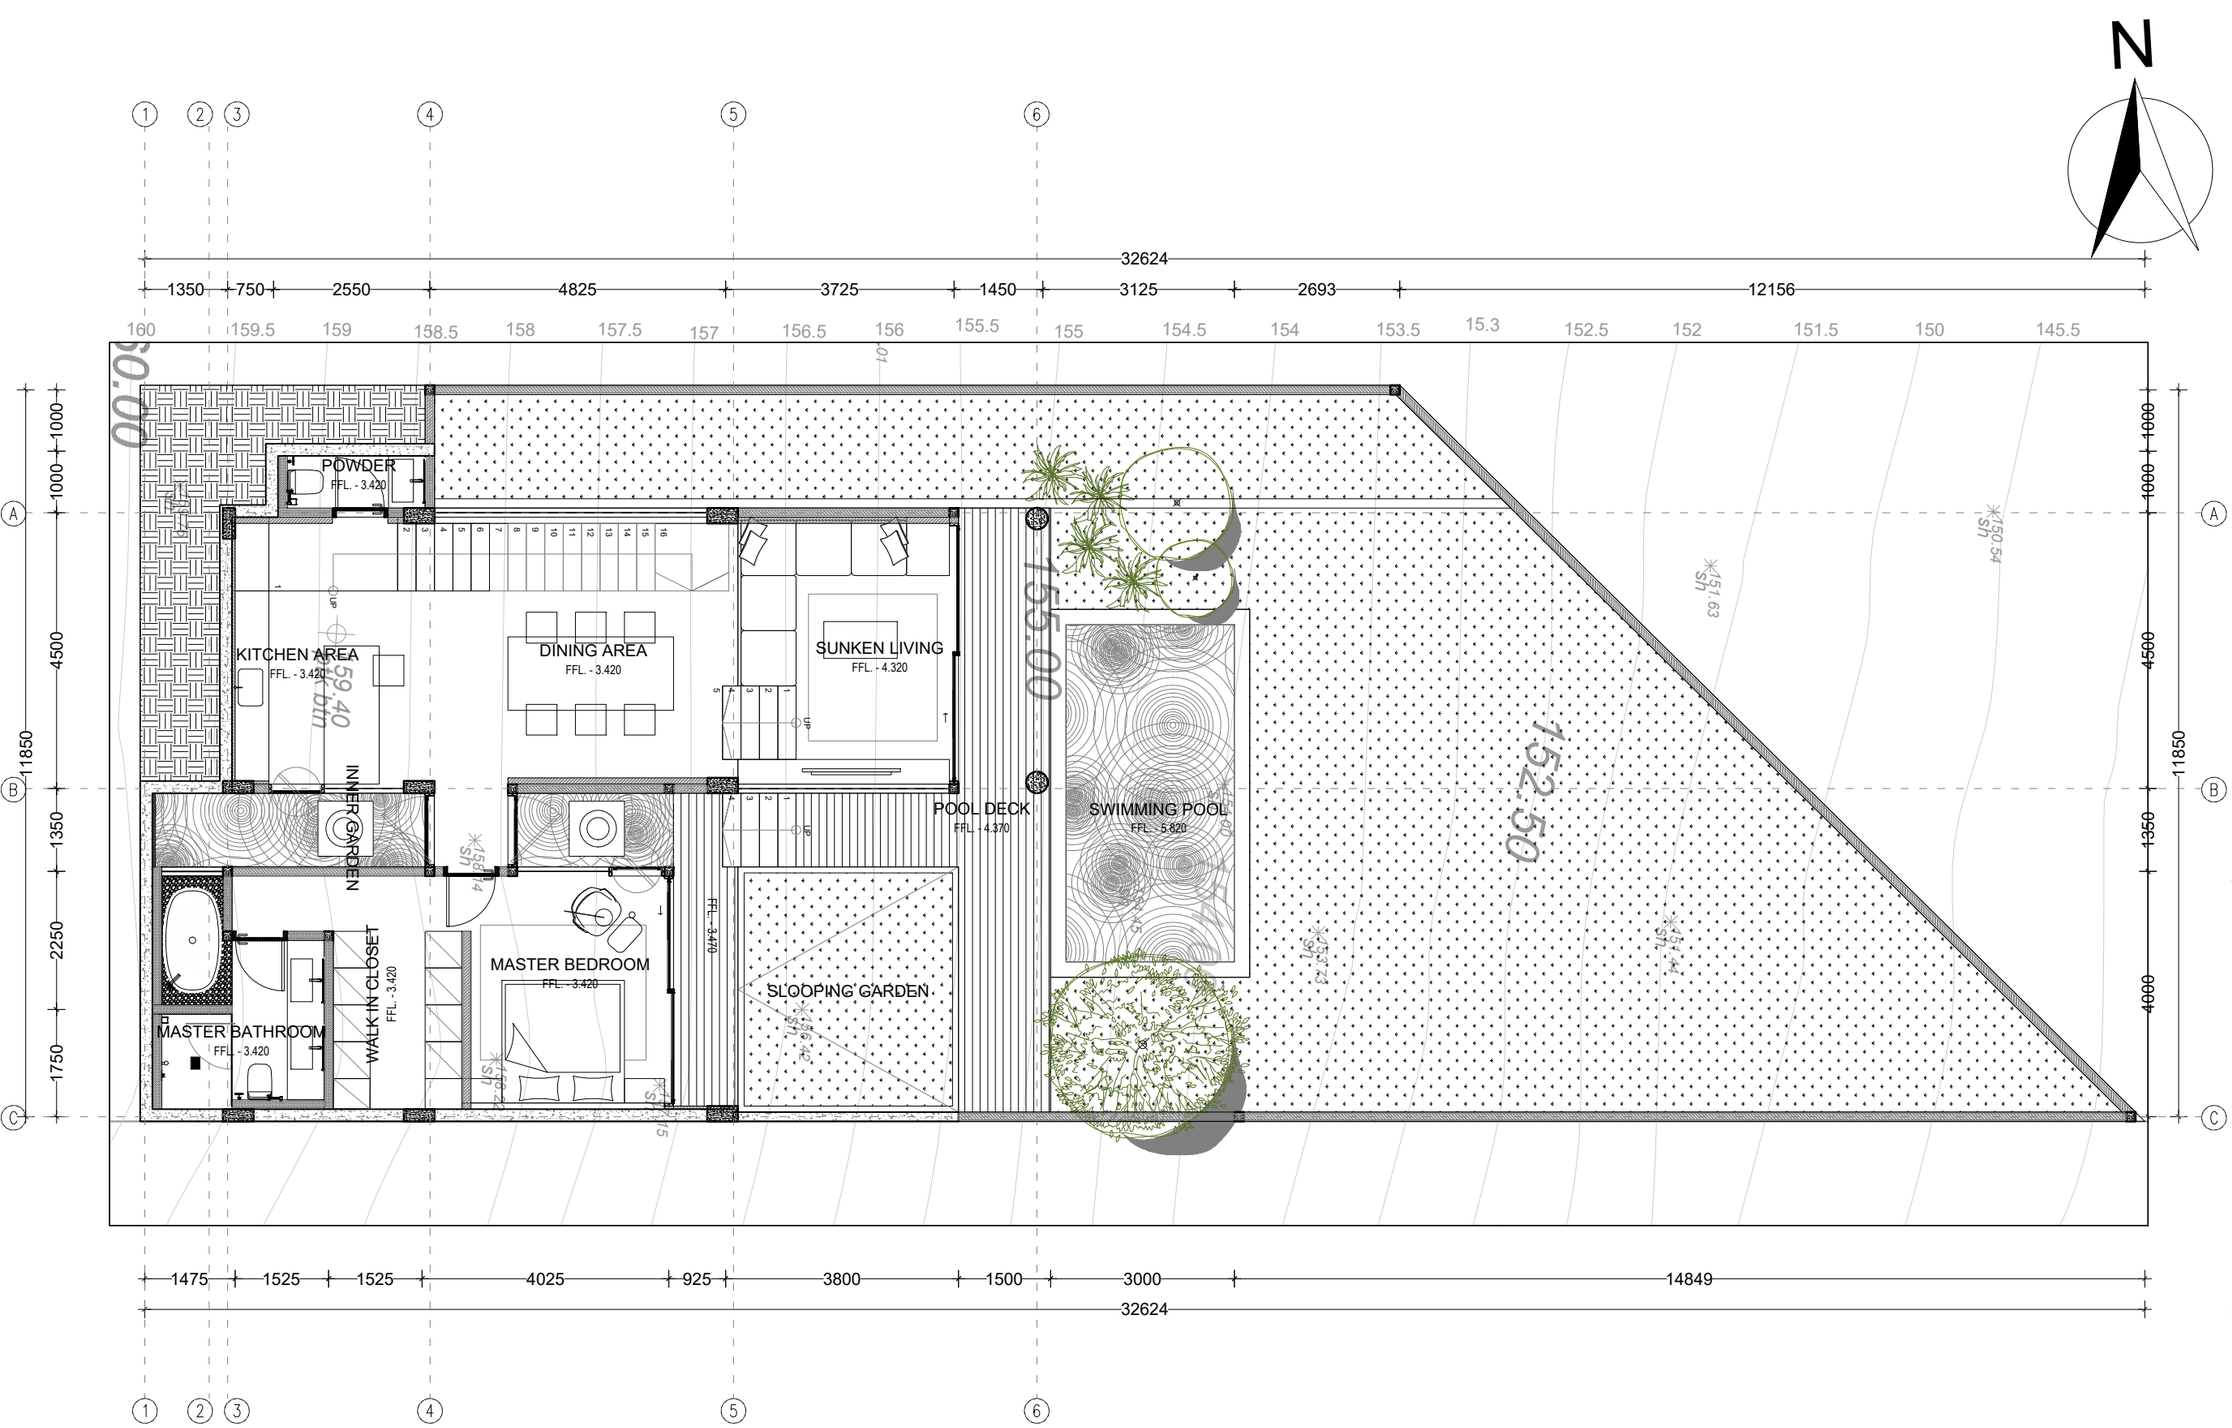


COMPLEX VILLA MATEJ - GOA GONG

2 BR VILLA TYPE 3 - LOWER GROUND FLOOR

Scale 1: 100

BUILDING INFORMATION			
LOWER GROUND FLOOR		UPPER GROUND FLOOR	
POWDER ROOM	: 2.5M^2	CARPORT	: 20 M^2
OPEN LIVING	: 44.8 M^2	FOYER	: 10.5 M^2
MASTER BEDROOM	: 22 M^2	BEDROOM 1	: 22 M^2
MASTER BATHROOM	: 12 M^2	BATHROOM 1	: 12 M^2
STAIRS	: 10.5 M^2	ROOFTOP LOUNGE	: 26.5 M^2
POOL DECK	: 24.5 M^2		
SWIMMING POOL	: 18 M^2		
LOWER GROUND	: 109.8 M^2	UPPER GROUND	: 64.5 M^2
TOTAL BUILDING AREA : LG + UG = 174.3 M^2			

LUMBUNG ARCHITECT
Architecture & Interior Design Consultant
Perumahan Sading Selaras no 14-18, Jl Raya Sading
Kec Mengwi, Kab. Badung, Bali – Indonesia 80351
Phone : 0361- 8687602
Email : info@lumbungarchitect.com

REVISION

NO	NOTE	DATE

COMPLEX VILLA
GOA GONG

OWNER

MR. MATEJ

ARCHITECT

Studio LUMBUNG ARCHITECT

CIVIL & STRUCTURE

YOSEF AGUS .H
(Studio Lumbung Engineer)

MEP DIVISION

-

DRAWING PHASE

Preliminaries Drawing

DRAWING TYPE

ARCHITECTURAL

DRAWING TITTLE

LOWER GROUND FLOOR

SCALE


1 : 100

MAIN ARCHITECT

IGN ANDRI SAPUTRA

DRAWN BY	CHECKED BY	APP BY	DATE
POP	IGNAS	-	00-00-2024

DWG NO.	DWG TOTAL	REV NO.
A - 2-02	000	REV-00

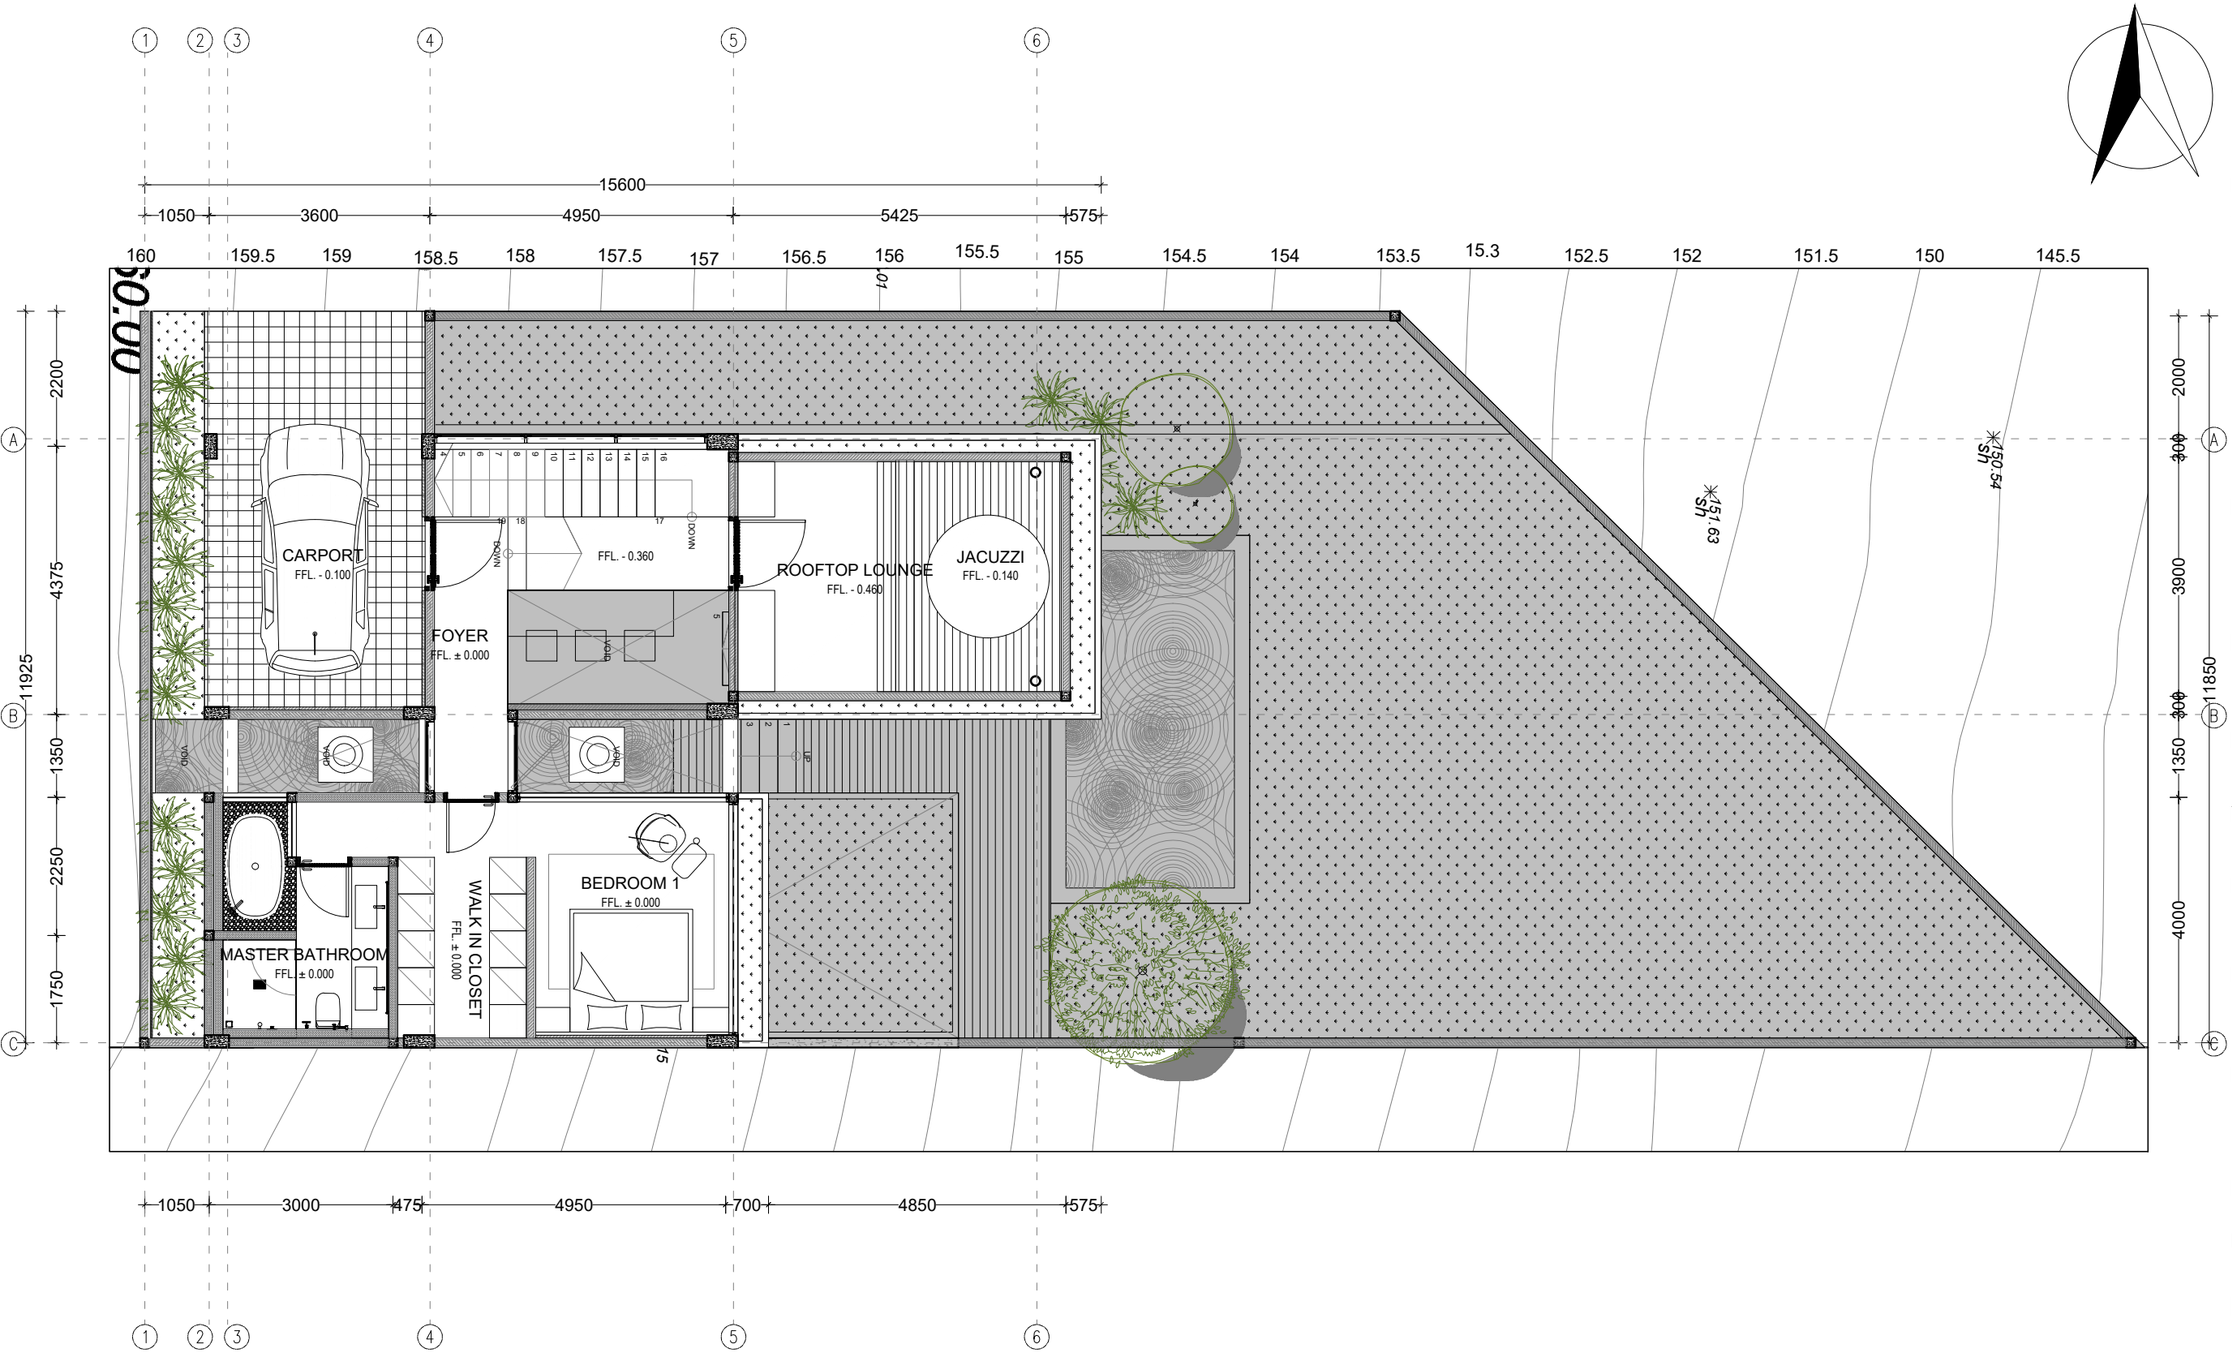

COMPLEX VILLA MATEJ - GOA GONG

2 BR VILLA TYPE 3 - UPPER GROUND FLOOR

Scale 1: 100

BUILDING INFORMATION			
LOWER GROUND FLOOR		UPPER GROUND FLOOR	
POWDER ROOM	: 2.5M^2	CARPORT	: 20 M^2
OPEN LIVING	: 44.8 M^2	FOYER	: 10.5 M^2
MASTER BEDROOM	: 22 M^2	BEDROOM 1	: 22 M^2
MASTER BATHROOM	: 12 M^2	BATHROOM 1	: 12 M^2
STAIRS	: 10.5 M^2	ROOFTOP LOUNGE	: 26.5 M^2
POOL DECK	: 24.5 M^2		
SWIMMING POOL	: 18 M^2		
LOWER GROUND	: 109.8 M^2	UPPER GROUND	: 64.5 M^2
TOTAL BUILDING AREA : LG + UG = 174.3 M^2			

LUMBUNG ARCHITECT
Architecture & Interior Design Consultant
Perumahan Sading Selaras no 14-18, Jl Raya Sading
Kec Mengwi, Kab. Badung, Bali – Indonesia 80351
Phone : 0361- 8687602
Email : info@lumbungarchitect.com

REVISION

NO	NOTE	DATE

COMPLEX VILLA
GOA GONG

OWNER

MR. MATEJ

ARCHITECT

Studio LUMBUNG ARCHITECT

CIVIL & STRUCTURE

YOSEF AGUS .H
(Studio Lumbung Engineer)

MEP DIVISION

-

DRAWING PHASE

Preliminaries Drawing

DRAWING TYPE

ARCHITECTURAL

DRAWING TITTLE

UPPER GROUND FLOOR

SCALE


1 : 100

MAIN ARCHITECT

IGN ANDRI SAPUTRA

DRAWN BY	CHECKED BY	APP BY	DATE
POP	IGNAS	-	00-00-2024

DWG NO.	DWG TOTAL	REV NO.
A - 2-01	000	REV-00

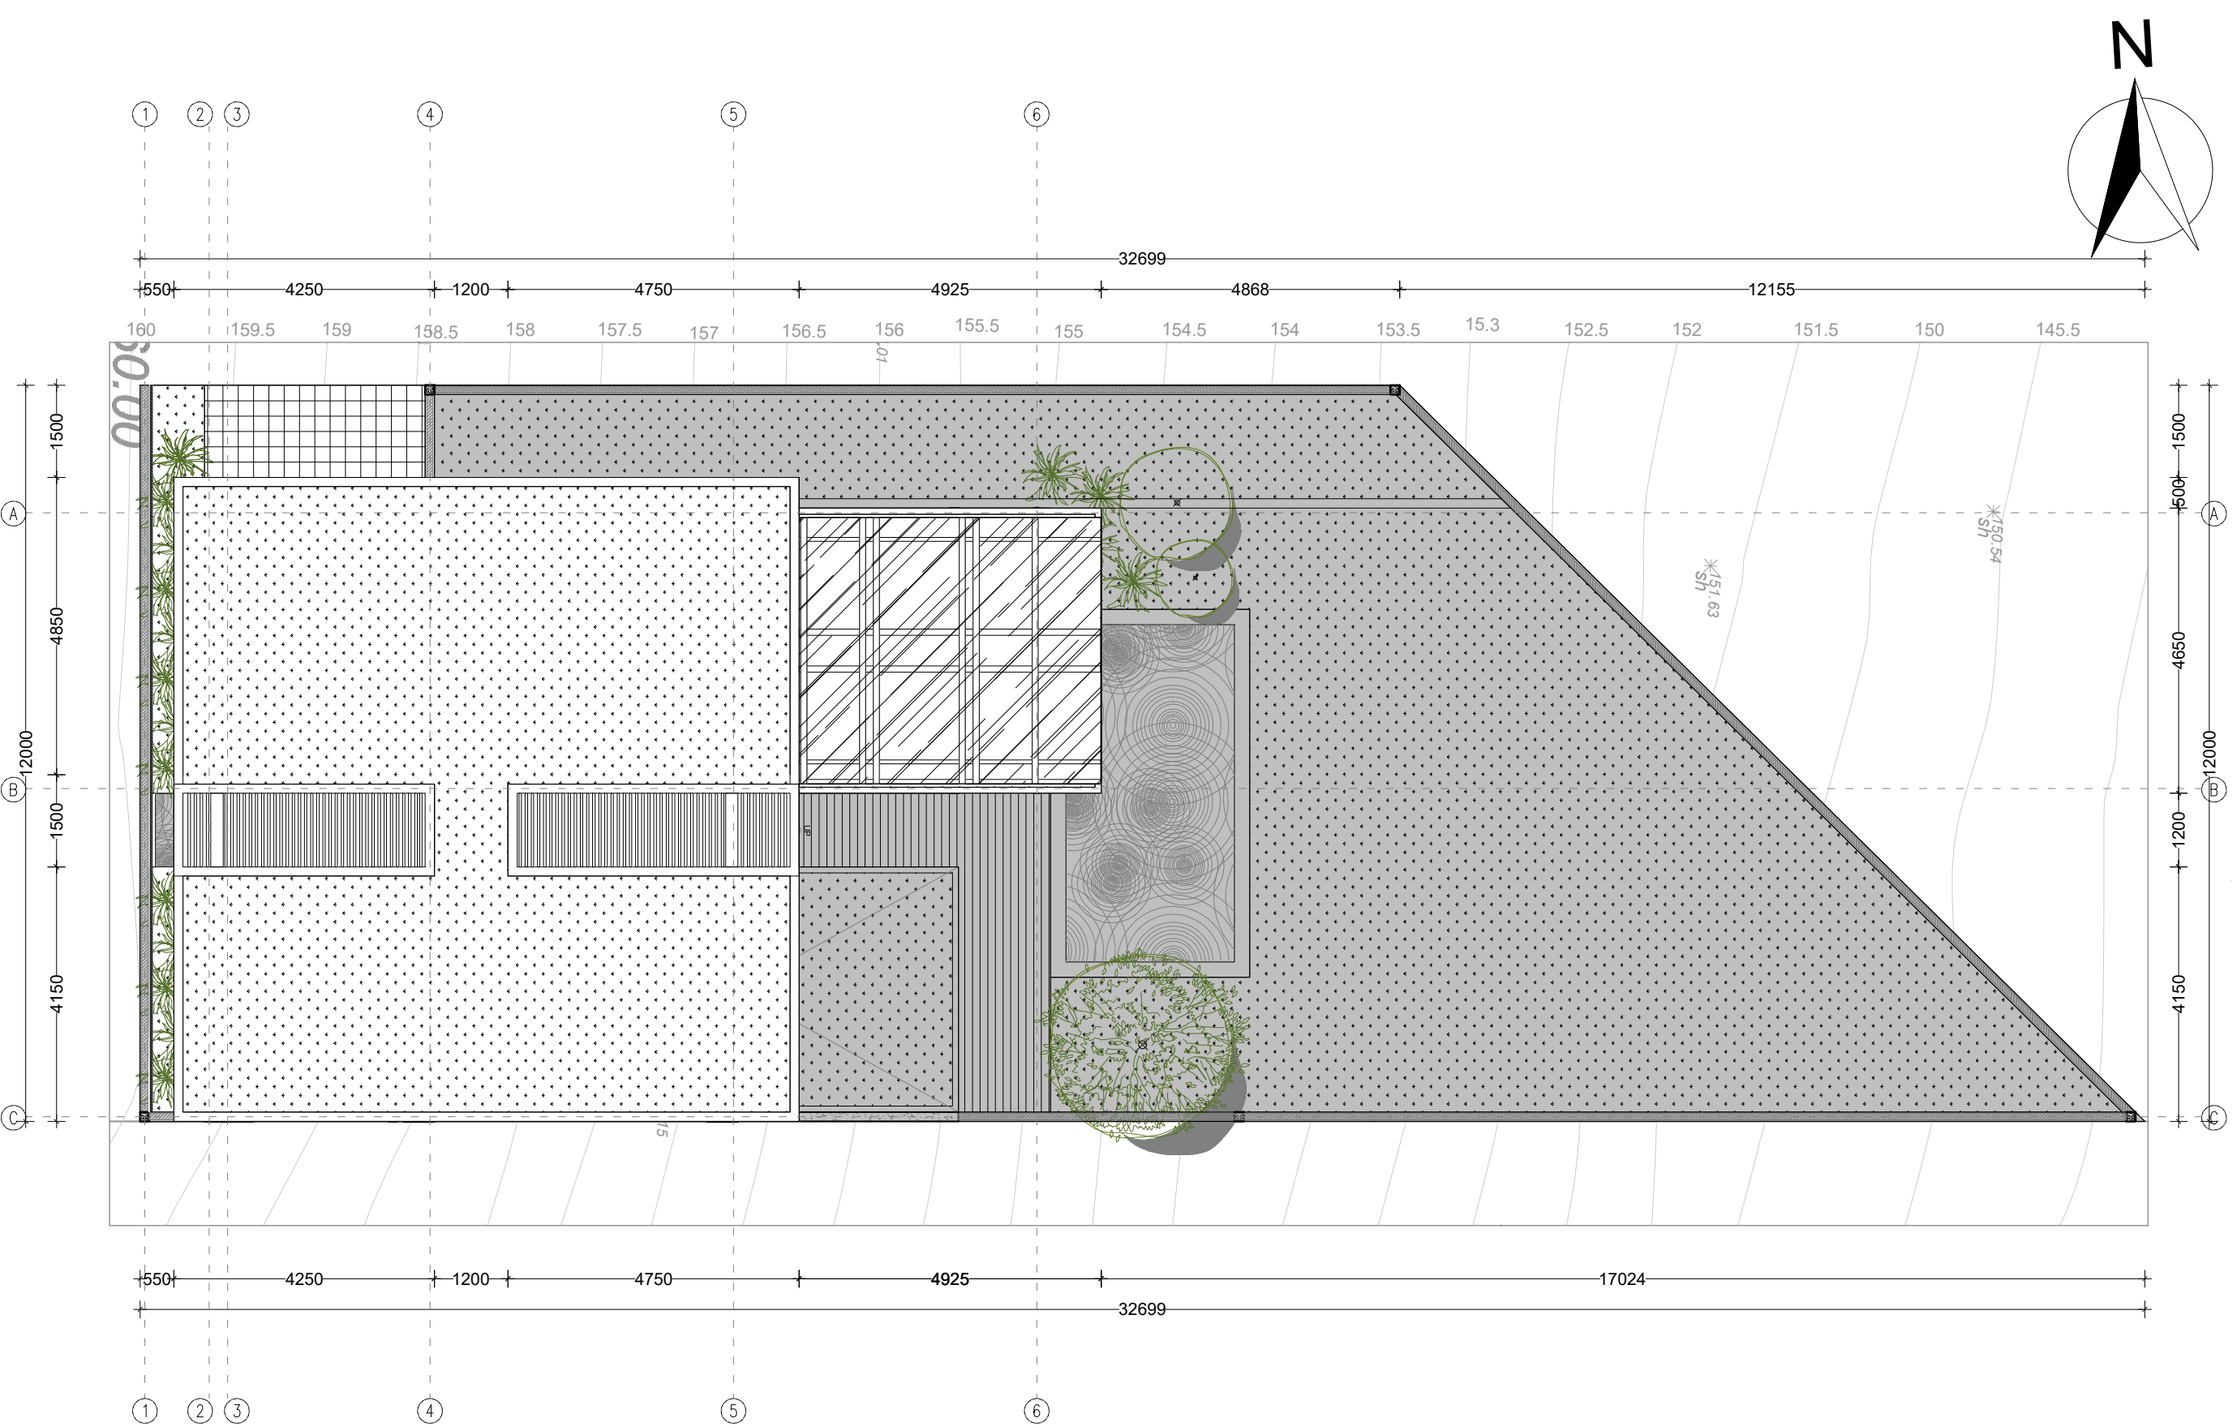

COMPLEX VILLA MATEJ - GOA GONG

2 BR VILLA TYPE 3 - SITE PLAN

Scale 1: 100

BUILDING INFORMATION			
LOWER GROUND FLOOR		UPPER GROUND FLOOR	
POWDER ROOM	: 2.5M^2	CARPORT	: 20 M^2
OPEN LIVING	: 44.8 M^2	FOYER	: 10.5 M^2
MASTER BEDROOM	: 22 M^2	BEDROOM 1	: 22 M^2
MASTER BATHROOM	: 12 M^2	BATHROOM 1	: 12 M^2
STAIRS	: 10.5 M^2	ROOFTOP LOUNGE	: 26.5 M^2
POOL DECK	: 24.5 M^2		
SWIMMING POOL	: 18 M^2		
LOWER GROUND	: 109.8 M^2	UPPER GROUND	: 64.5 M^2
TOTAL BUILDING AREA : LG + UG = 174.3 M^2			

LUMBUNG ARCHITECT
Architecture & Interior Design Consultant
Perumahan Sading Selaras no 14-18, Jl Raya Sading
Kec Mengwi, Kab. Badung, Bali – Indonesia 80351
Phone : 0361- 8687602
Email : info@lumbungarchitect.com

REVISION

NO	NOTE	DATE

COMPLEX VILLA
GOA GONG

OWNER

MR. MATEJ

ARCHITECT

Studio LUMBUNG ARCHITECT

CIVIL & STRUCTURE

YOSEF AGUS .H
(Studio Lumbung Engineer)

MEP DIVISION

-

DRAWING PHASE

Preliminaries Drawing

DRAWING TYPE

ARCHITECTURAL

DRAWING TITTLE

SITE PLAN

SCALE

1 : 100

MAIN ARCHITECT

IGN ANDRI SAPUTRA

DRAWN BY	CHECKED BY	APP BY	DATE
POP	IGNAS	-	00-00-2024

DWG NO.	DWG TOTAL	REV NO.
A - 1-01	000	REV-00