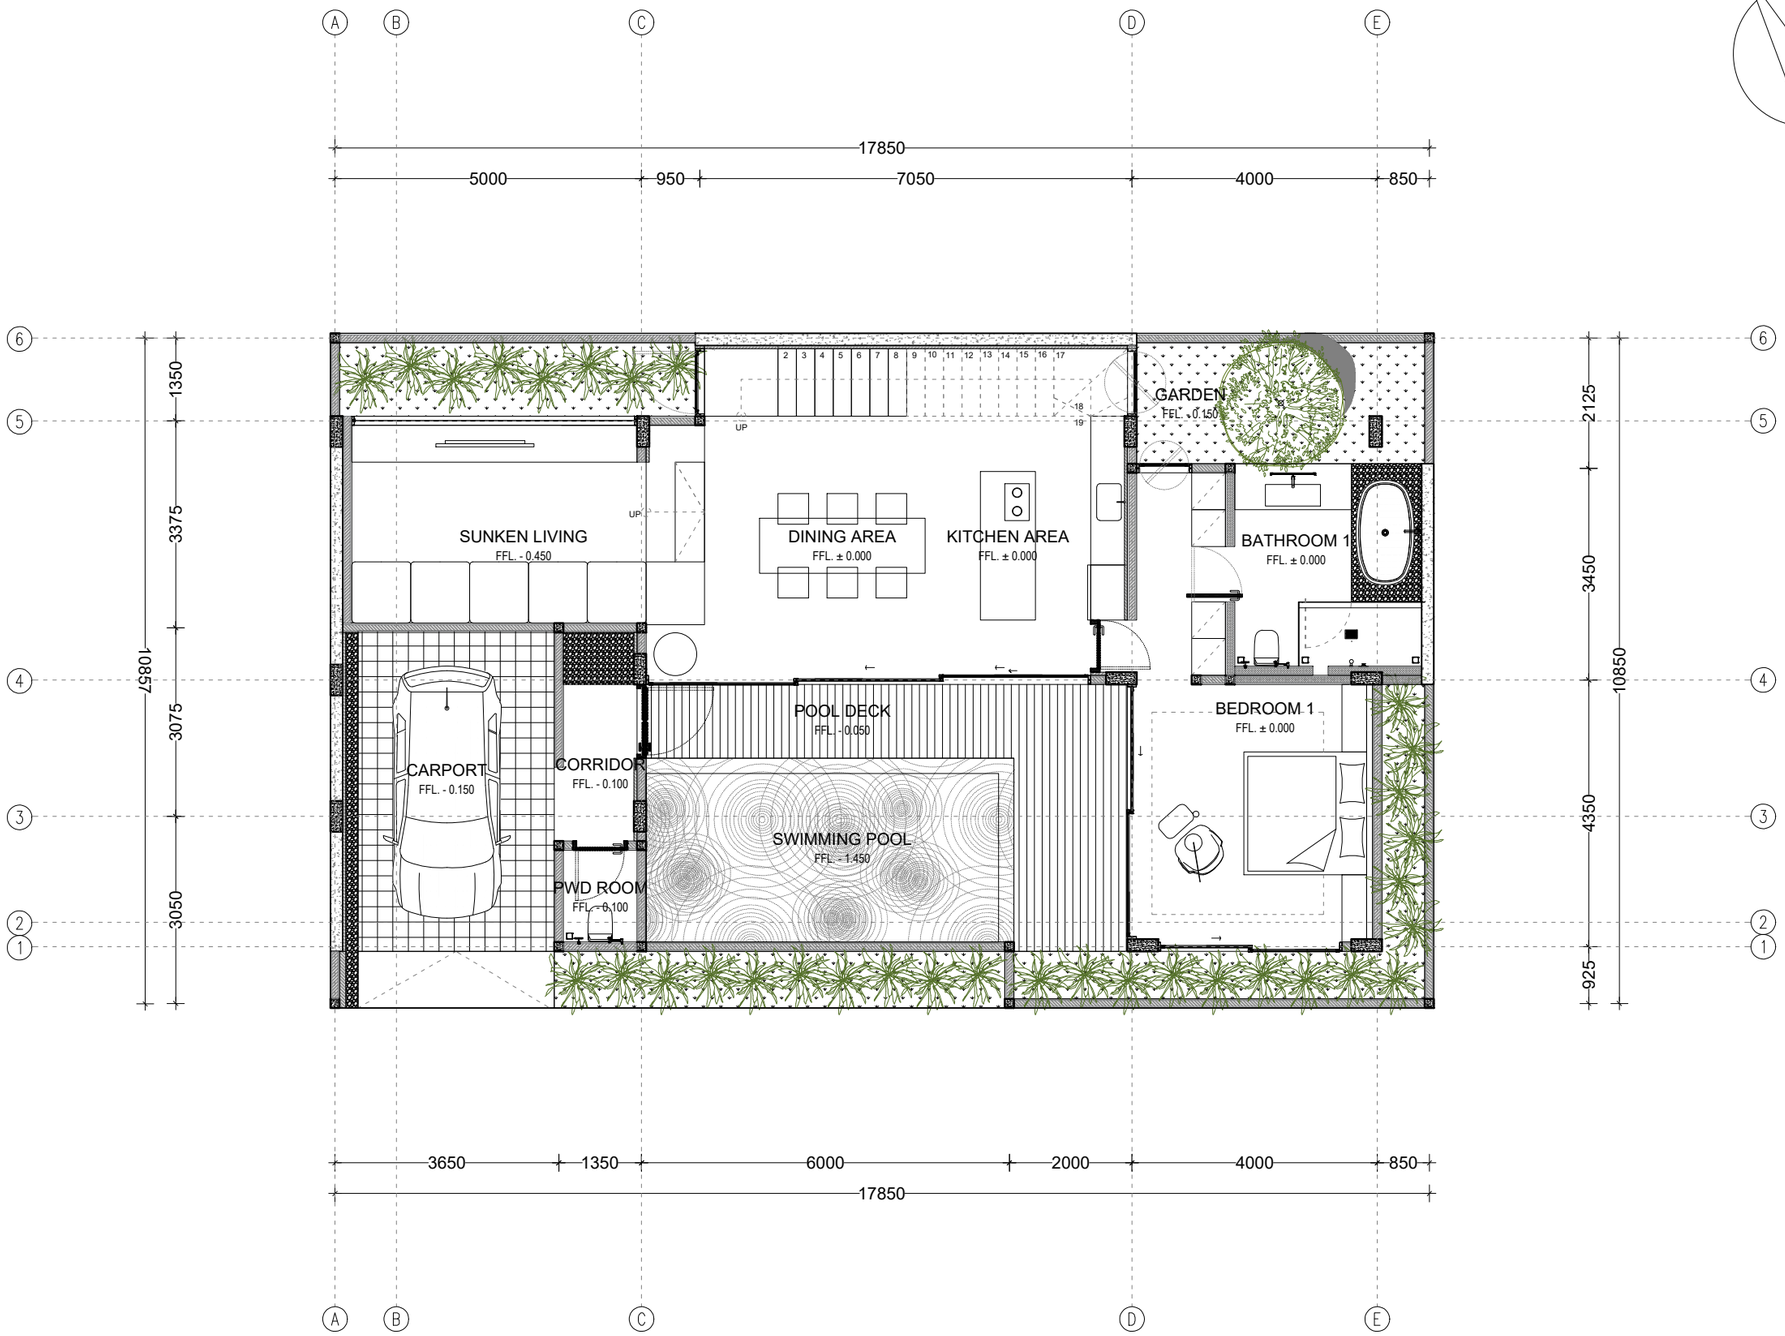


COMPLEX VILLA MATEJ - GOA GONG

2 BR VILLA TYPE 2 - GROUND FLOOR

Scale 1: 100

BUILDING INFORMATION			
GROUND FLOOR		FIRST FLOOR	
CARPORT	: 22 M^2	CORRIDOR	: 15 M^2
CORRIDOR	: 5 M^2	MASTER BEDROOM	: 22 M^2
POWDER ROOM	: 2 M^2	MASTER BATHROOM	: 7 M^2
OPEN LIVING	: 50 M^2	ROOFTOP LOUNGE	: 34 M^2
BEDROOM	: 23 M^2		
BATHROOM	: 11 M^2		
STAIRS	: 9.5M^2		
POOL DECK	: 15 M^2		
SWIMMING POOL	: 18 M^2		
GROUND FLOOR	: 140.5 M^2	FIRST FLOOR	: 44 M^2
TOTAL BUILDING AREA : GF + FF = 184.5 M^2			

LUMBUNG ARCHITECT
Architecture & Interior Design Consultant
Perumahan Sading Selaras no 14-18, Jl Raya Sading
Kec Mengwi, Kab. Badung, Bali – Indonesia 80351
Phone : 0361- 8687602
Email : info@lumbungarchitect.com

REVISION

NO	NOTE	DATE

COMPLEX VILLA
GOA GONG

OWNER

MR. MATEJ

ARCHITECT

Studio LUMBUNG ARCHITECT

CIVIL & STRUCTURE

YOSEF AGUS .H
(Studio Lumbung Engineer)

MEP DIVISION

-

DRAWING PHASE

Preliminaries Drawing

DRAWING TYPE

ARCHITECTURAL

DRAWING TITTLE

G.F ARCHITECTURAL SCHEDULE

SCALE


1 : 100

MAIN ARCHITECT

IGN ANDRI SAPUTRA

DRAWN BY	CHECKED BY	APP BY	DATE
POP	IGNAS	-	00-00-2023

DWG NO.	DWG TOTAL	REV NO.
A - 2-01	000	REV-00

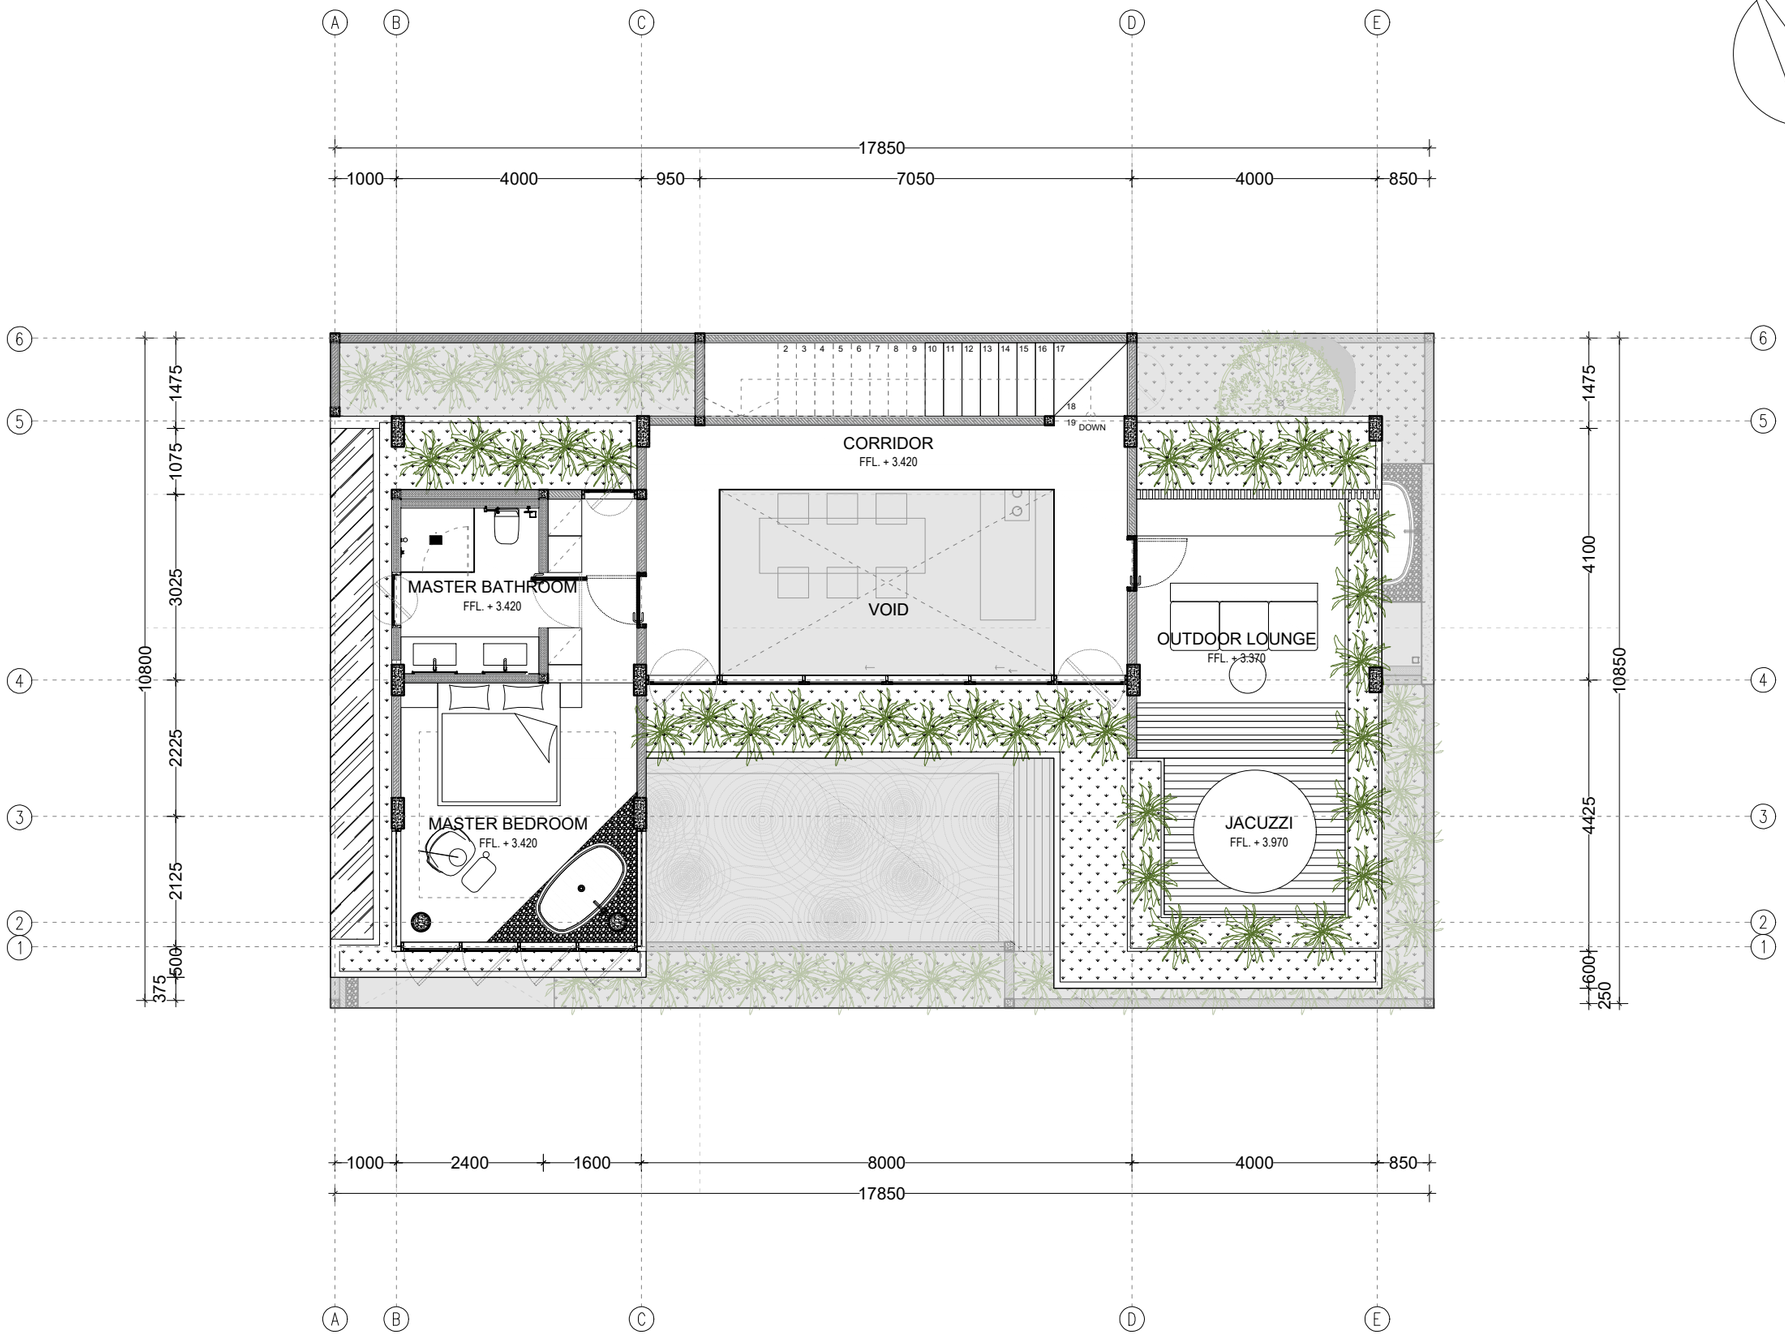

COMPLEX VILLA MATEJ - GOA GONG

2 BR VILLA TYPE 2 - FIRST FLOOR

Scale 1: 100

BUILDING INFORMATION			
GROUND FLOOR		FIRST FLOOR	
CARPORT	: 22 M^2	CORRIDOR	: 15 M^2
CORRIDOR	: 5 M^2	MASTER BEDROOM	: 22 M^2
POWDER ROOM	: 2 M^2	MASTER BATHROOM	: 7 M^2
OPEN LIVING	: 50 M^2	ROOFTOP LOUNGE	: 34 M^2
BEDROOM	: 23 M^2		
BATHROOM	: 11 M^2		
STAIRS	: 9.5M^2		
POOL DECK	: 15 M^2		
SWIMMING POOL	: 18 M^2		
GROUND FLOOR	: 140.5 M^2	FIRST FLOOR	: 44 M^2
TOTAL BUILDING AREA : GF + FF = 184.5 M^2			

LUMBUNG ARCHITECT
Architecture & Interior Design Consultant
Perumahan Sading Selaras no 14-18, Jl Raya Sading
Kec Mengwi, Kab. Badung, Bali – Indonesia 80351
Phone : 0361- 8687602
Email : info@lumbungarchitect.com

REVISION

NO	NOTE	DATE

COMPLEX VILLA
GOA GONG

OWNER

MR. MATEJ

ARCHITECT

Studio LUMBUNG ARCHITECT

CIVIL & STRUCTURE

YOSEF AGUS .H
(Studio Lumbung Engineer)

MEP DIVISION

-

DRAWING PHASE

Preliminaries Drawing

DRAWING TYPE

ARCHITECTURAL

DRAWING TITTLE

F.F ARCHITECTURAL SCHEDULE

SCALE


1 : 100

MAIN ARCHITECT

IGN ANDRI SAPUTRA

DRAWN BY	CHECKED BY	APP BY	DATE
POP	IGNAS	-	00-00-2023

DWG NO.	DWG TOTAL	REV NO.
A - 2-02	000	REV-00

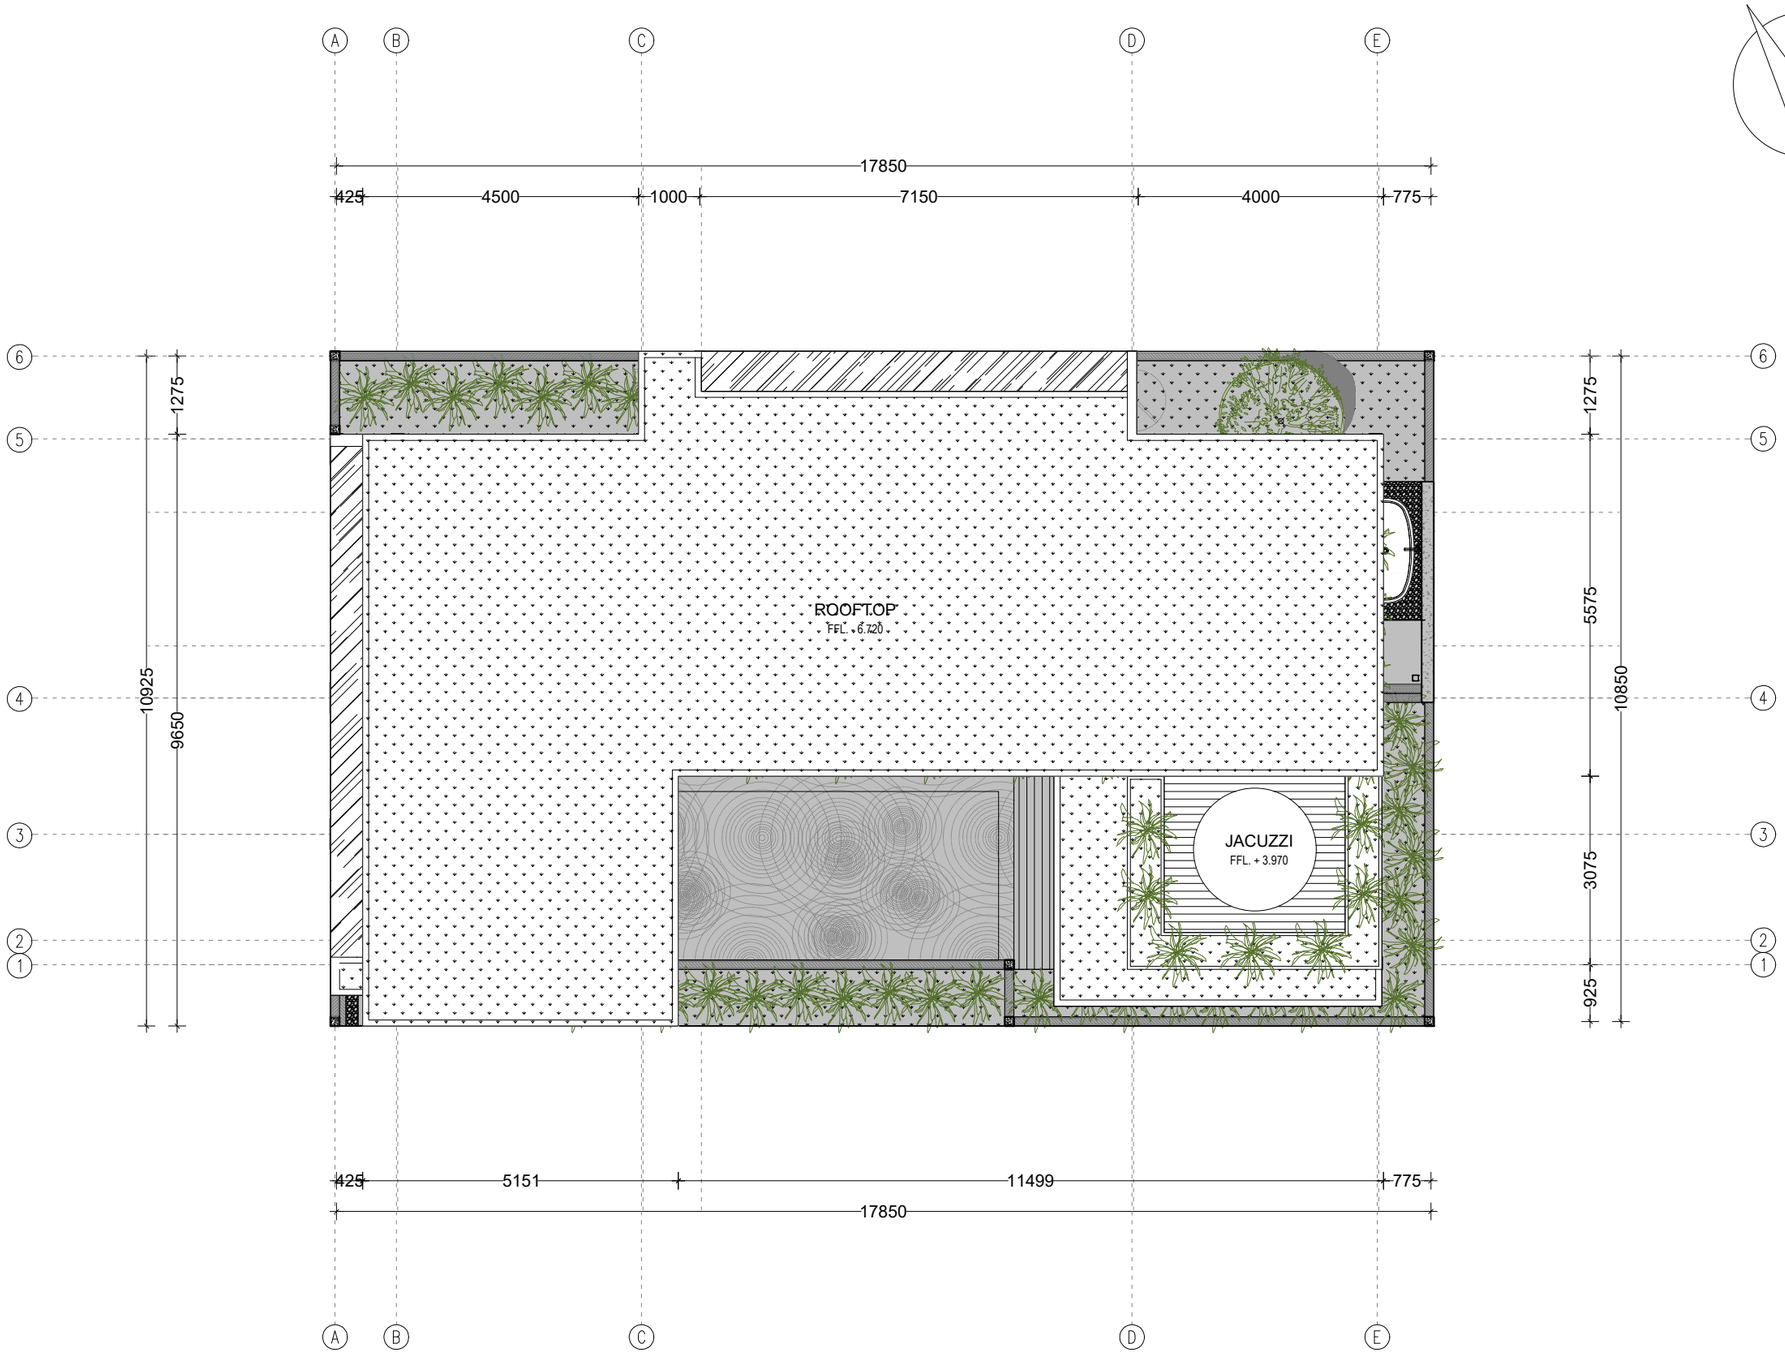

N

COMPLEX VILLA MATEJ - GOA GONG

2 BR VILLA TYPE 2 - SITEPLAN

Scale 1: 100

BUILDING INFORMATION			
GROUND FLOOR		FIRST FLOOR	
CARPORT	: 22 M^2	CORRIDOR	: 15 M^2
CORRIDOR	: 5 M^2	MASTER BEDROOM	: 22 M^2
POWDER ROOM	: 2 M^2	MASTER BATHROOM	: 7 M^2
OPEN LIVING	: 50 M^2	ROOFTOP LOUNGE	: 34 M^2
BEDROOM	: 23 M^2		
BATHROOM	: 11 M^2		
STAIRS	: 9.5M^2		
POOL DECK	: 15 M^2		
SWIMMING POOL	: 18 M^2		
GROUND FLOOR	: 140.5 M^2	FIRST FLOOR	: 44 M^2
TOTAL BUILDING AREA : GF + FF = 184.5 M^2			

LUMBUNG ARCHITECT
Architecture & Interior Design Consultant
Perumahan Sading Selaras no 14-18, Jl Raya Sading
Kec Mengwi, Kab. Badung, Bali – Indonesia 80351
Phone : 0361- 8687602
Email : info@lumbungarchitect.com

REVISION

NO	NOTE	DATE

COMPLEX VILLA
GOA GONG

OWNER

MR. MATEJ

ARCHITECT

Studio LUMBUNG ARCHITECT

CIVIL & STRUCTURE

YOSEF AGUS .H
(Studio Lumbung Engineer)

MEP DIVISION

-

DRAWING PHASE

Preliminaries Drawing

DRAWING TYPE

ARCHITECTURAL

DRAWING TITTLE

R.F ARCHITECTURAL SCHEDULE

SCALE

1 : 100

MAIN ARCHITECT

IGN ANDRI SAPUTRA

DRAWN BY	CHECKED BY	APP BY	DATE
POP	IGNAS	-	00-00-2023

DWG NO.	DWG TOTAL	REV NO.
A - 1-01	000	REV-00