


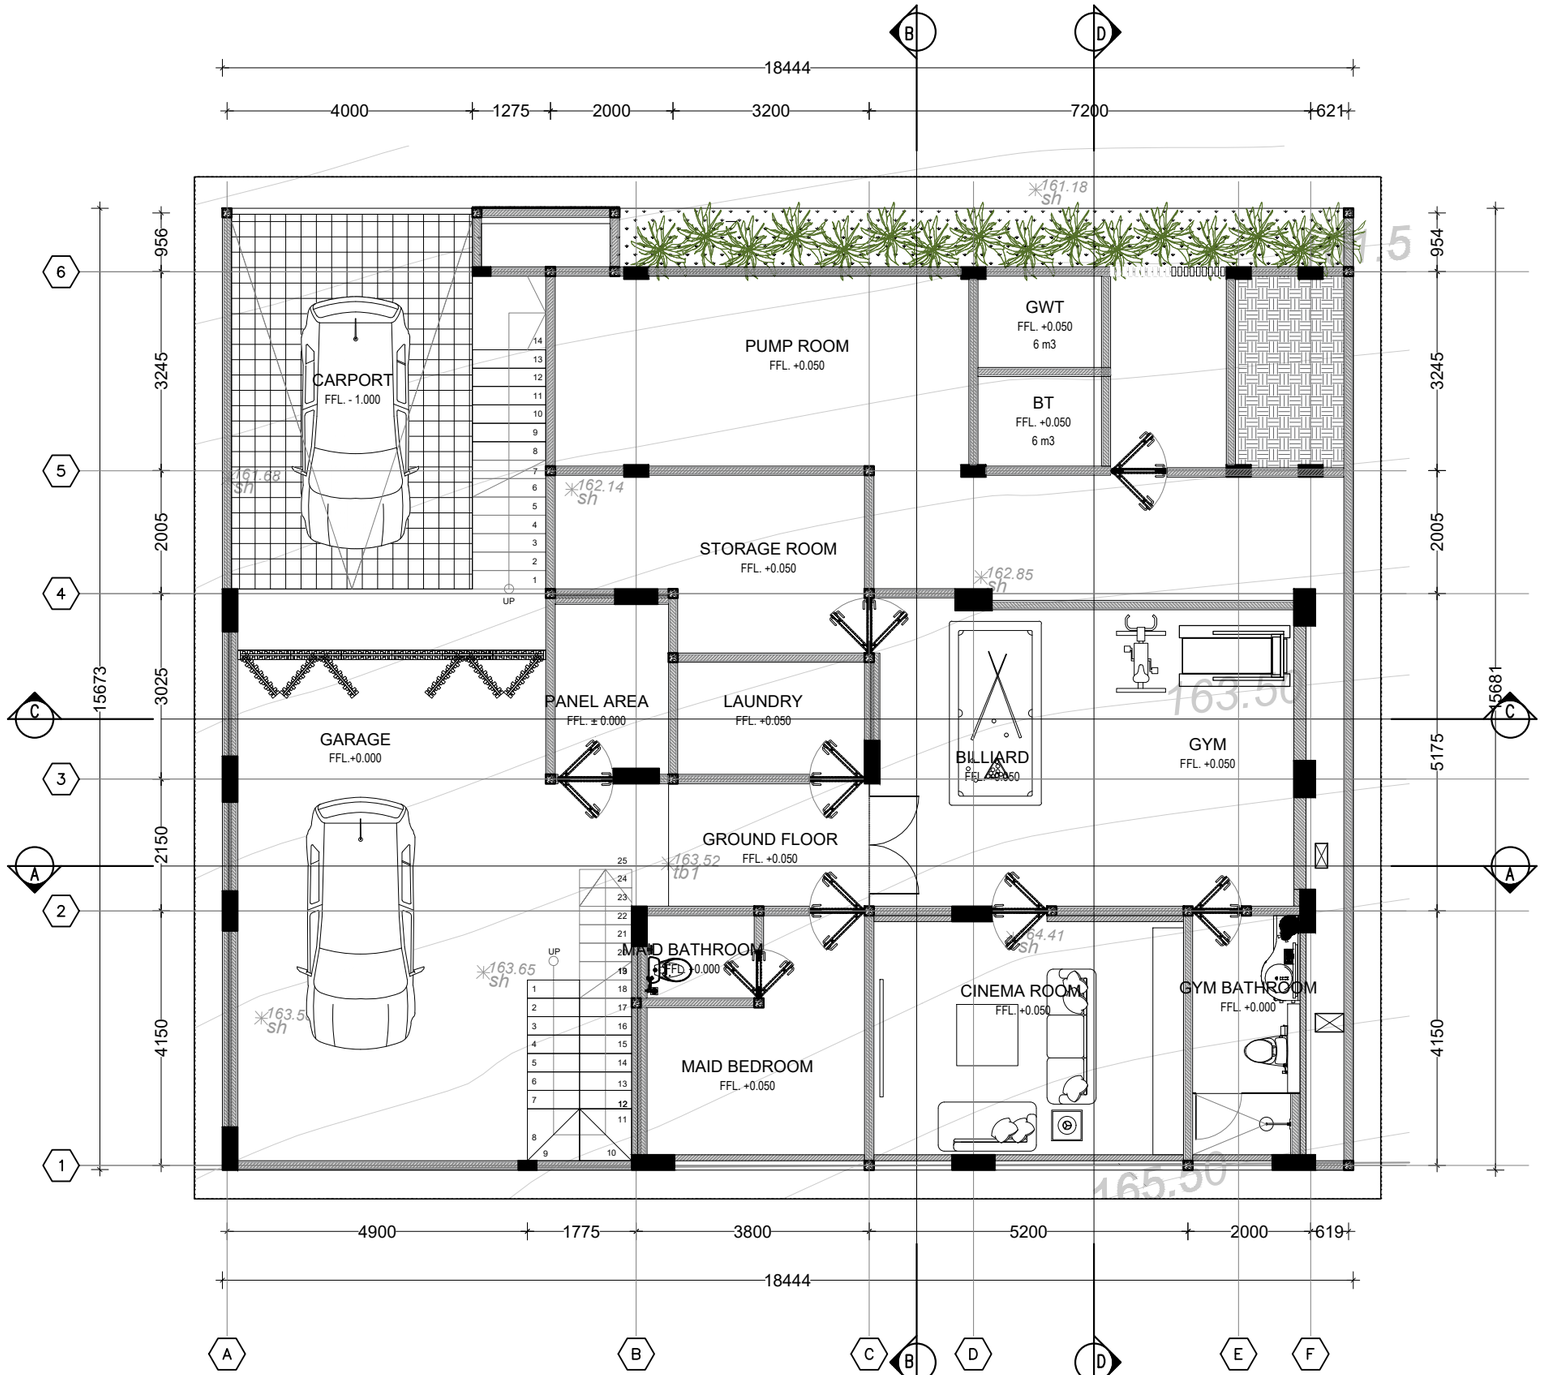

COMPLEX VILLA MATEJ - GOA GONG

4BR VILLA 3 - GROUND FLOOR

Scale 1: 100

BUILDING INFORMATION

GROUND FLOOR		FIRST FLOOR		SECOND FLOOR		ROOFTOP	
CARPORT & STAIRS	: 32.7 M^2	PATIO AREA	: 37 M^2	MASTER BEDROOM	: 31 M^2	STAIR	: 15.6 M^2
BALANCING TANK	: 8 M^2	INFINITY POOL	: 36.6 M^2	MASTER BATHROOM	: 12.6 M^2	JACUZZI	: 21.5 M^2
PUMP ROOM	: 20.8 M^2	POOL DECK	: 26 M^2	BALCONY MASTER	: 9.5 M^2	YOGA AREA	: 55.7M^2
STORAGE	: 12.55 M^2	OUTDOOR SHOWER	: 2.2 M^2	BEDROOM 2	: 31.3 M^2	SEATING AREA	: 77 M^2
GWT & BT	: 6.25 M^2	GUEST BEDROOM	: 25 M^2	BEDROOM 3	: 35.6 M^2	BALCONY	: 25.5 M^2
GARAGE	: 58 M^2	SHARING BATHROOM	: 6.3 M^2	BALCONY	: 17.8 M^2		
MAID ROOM	: 15.7 M^2	OPEN LIVING	: 72.2 M^2	STAIR	: 14 M^2		
LAUNDRY ROOM	: 6.3 M^2	STAIR	: 20.35 M^2	CORRIDOR	: 11 M^2		
PANEL	: 6 M^2			SHARING BATHROOM	: 18,6 M^2		
CINEMA	: 21.5 M^2						
GYM	: 8.4 M^2						
YOGA	: 9.5 M^2						
BILLIARD ROOM	: 27.5 M^2						
TOILET	: 8.3 M^2						
GROUND FLOOR	: 241.5 M^2	FIRST FLOOR	: 225.65 M^2	SECOND FLOOR	: 181.4 M^2	ROOFTOP	:195.3 M^2

TOTAL BUILDING AREA : GF + FF + SF = 843.85 M^2

Studio LUMBUNG ARCHITECTS
Jl. Singasari
Gang Uma Punggul VI no.18
hp : 081805568227
w : www.lumbungarchitect.com
e : info@studiolumbung.com
info@lumbungarchitect.com
: andri_rinoz@yahoo.co.id

REVISION

NO	NOTE	DATE

PROJECT NAME

COMPLEX VILLA - GOA GONG

OWNER

MR. MATEJ

ARCHITECT

Studio LUMBUNG ARCHITECT

CIVIL & STRUCTURE

YOSEF AGUS .H
(Studio Lumbung Engineer)

MEP DIVISION

-

DRAWING PHASE

PRELIMINARIES DRAWING

DRAWING TYPE

ARCHITECTURAL

DRAWING TITLE


SCALE

MAIN ARCHITECT

IGN ANDRI SAPUTRA

DRAWN BY	CHECKED BY	APP BY	DATE
POP	IGNAS	-	FEB 2024

DWG NO.	DWG TOTAL	REV NO.

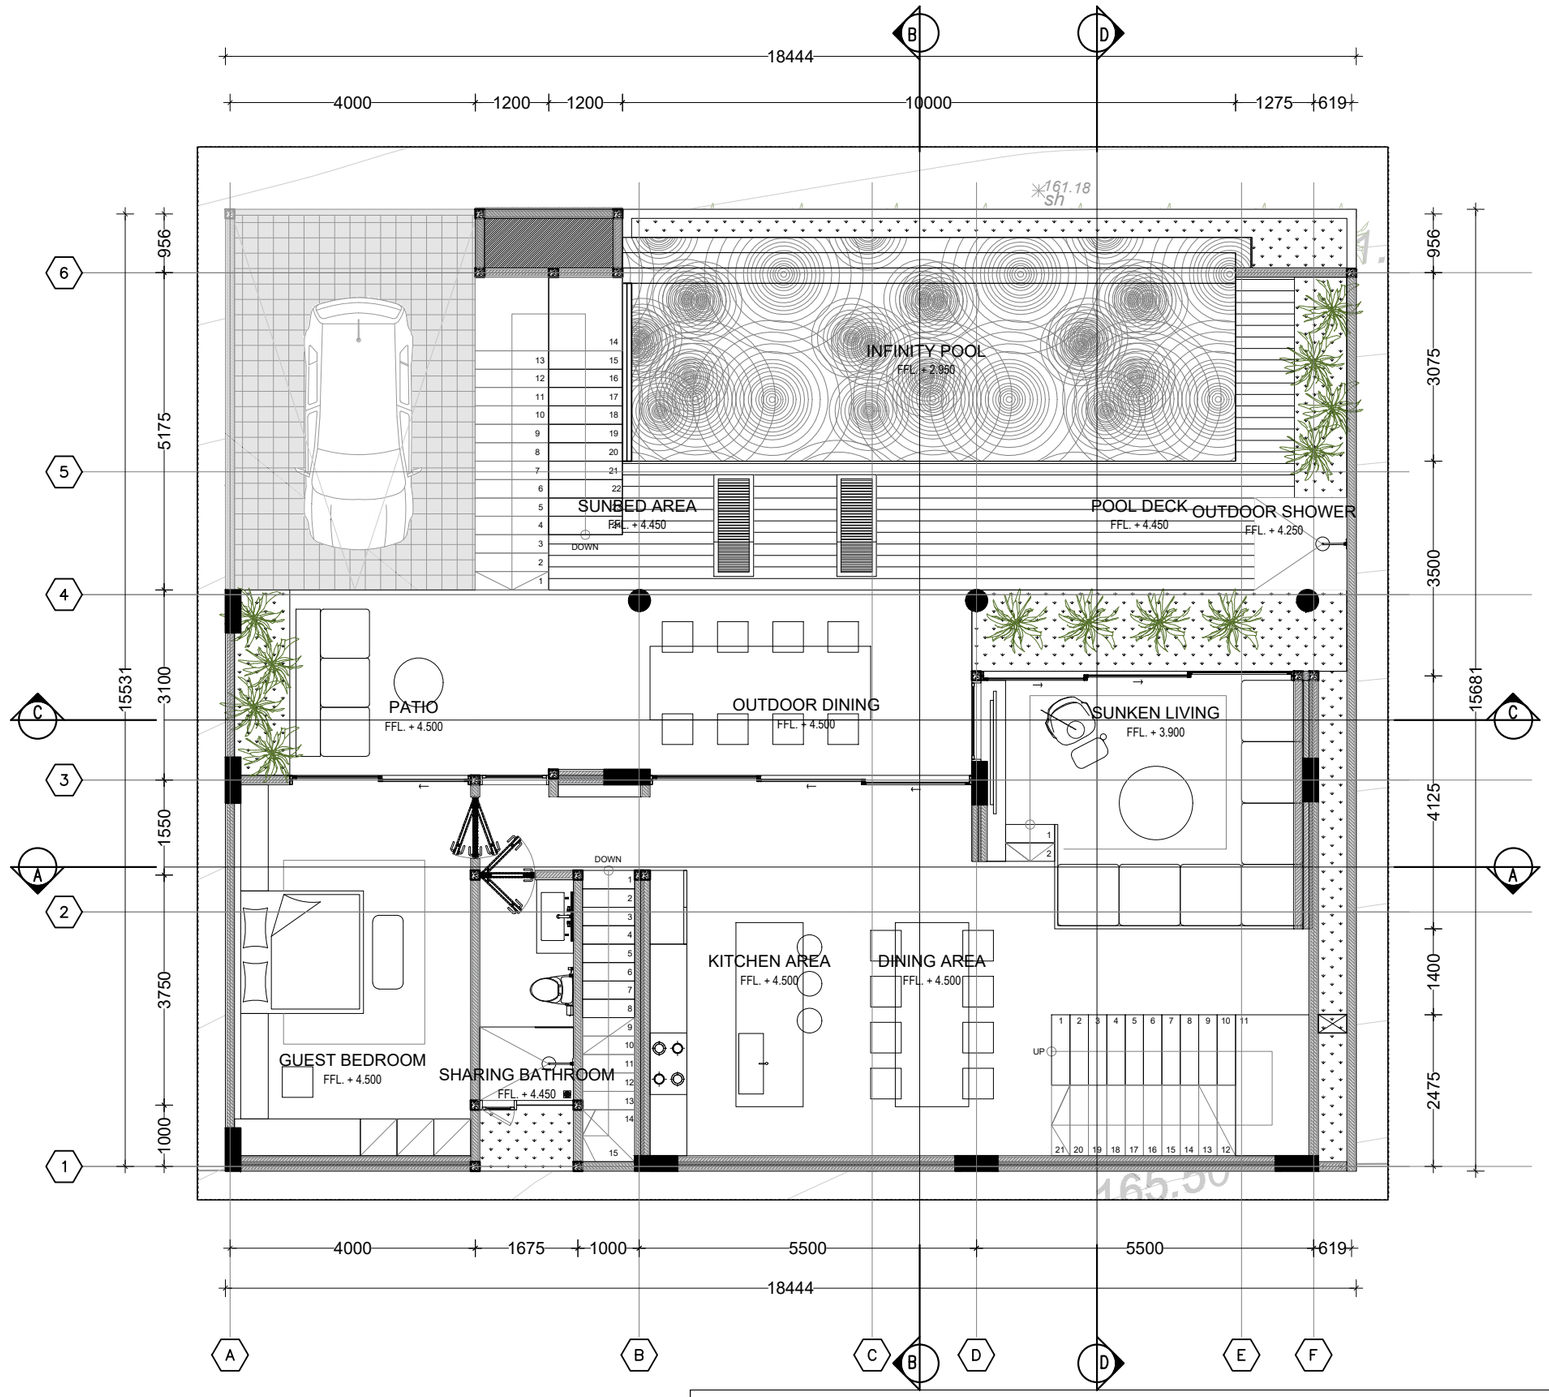

COMPLEX VILLA MATEJ - GOA GONG

4BR VILLA 3 - FIRST FLOOR

Scale 1: 100

BUILDING INFORMATION

GROUND FLOOR		FIRST FLOOR		SECOND FLOOR		ROOFTOP	
CARPORT & STAIRS	: 32.7 M^2	PATIO AREA	: 37 M^2	MASTER BEDROOM	: 31 M^2	STAIR	: 15.6 M^2
BALANCING TANK	: 8 M^2	INFINITY POOL	: 36.6 M^2	MASTER BATHROOM	: 12.6 M^2	JACUZZI	: 21.5 M^2
PUMP ROOM	: 20.8 M^2	POOL DECK	: 26 M^2	BALCONY MASTER	: 9.5 M^2	YOGA AREA	: 55.7M^2
STORAGE	: 12.55 M^2	OUTDOOR SHOWER	: 2.2 M^2	BEDROOM 2	: 31.3 M^2	SEATING AREA	: 77 M^2
GWT & BT	: 6.25 M^2	GUEST BEDROOM	: 25 M^2	BEDROOM 3	: 35.6 M^2	BALCONY	: 25.5 M^2
GARAGE	: 58 M^2	SHARING BATHROOM	: 6.3 M^2	BALCONY	: 17.8 M^2		
MAID ROOM	: 15.7 M^2	OPEN LIVING	: 72.2 M^2	STAIR	: 14 M^2		
LAUNDRY ROOM	: 6.3 M^2	STAIR	: 20.35 M^2	CORRIDOR	: 11 M^2		
PANEL	: 6 M^2			SHARING BATHROOM	: 18,6 M^2		
CINEMA	: 21.5 M^2						
GYM	: 8.4 M^2						
YOGA	: 9.5 M^2						
BILLIARD ROOM	: 27.5 M^2						
TOILET	: 8.3 M^2						
GROUND FLOOR	: 241.5 M^2	FIRST FLOOR	: 225.65 M^2	SECOND FLOOR	: 181.4 M^2	ROOFTOP	:195.3 M^2

TOTAL BUILDING AREA : GF + FF + SF = 843.85 M^2

N

Studio LUMBUNG ARCHITECTS
Jl. Singasari
Gang Uma Punggul VI no.18
hp : 081805568227
w : www.lumbungarchitect.com
e : info@studiolumbung.com
info@lumbungarchitect.com
: andri_rinoz@yahoo.co.id

REVISION

NO	NOTE	DATE

PROJECT NAME

COMPLEX VILLA - GOA GONG

OWNER

MR. MATEJ

ARCHITECT

Studio LUMBUNG ARCHITECT

CIVIL & STRUCTURE

YOSEF AGUS .H
(Studio Lumbung Engineer)

MEP DIVISION

-

DRAWING PHASE

PRELIMINARIES DRAWING

DRAWING TYPE

ARCHITECTURAL

DRAWING TITLE


SCALE

MAIN ARCHITECT

IGN ANDRI SAPUTRA

DRAWN BY	CHECKED BY	APP BY	DATE
POP	IGNAS	-	FEB 2024

DWG NO.	DWG TOTAL	REV NO.

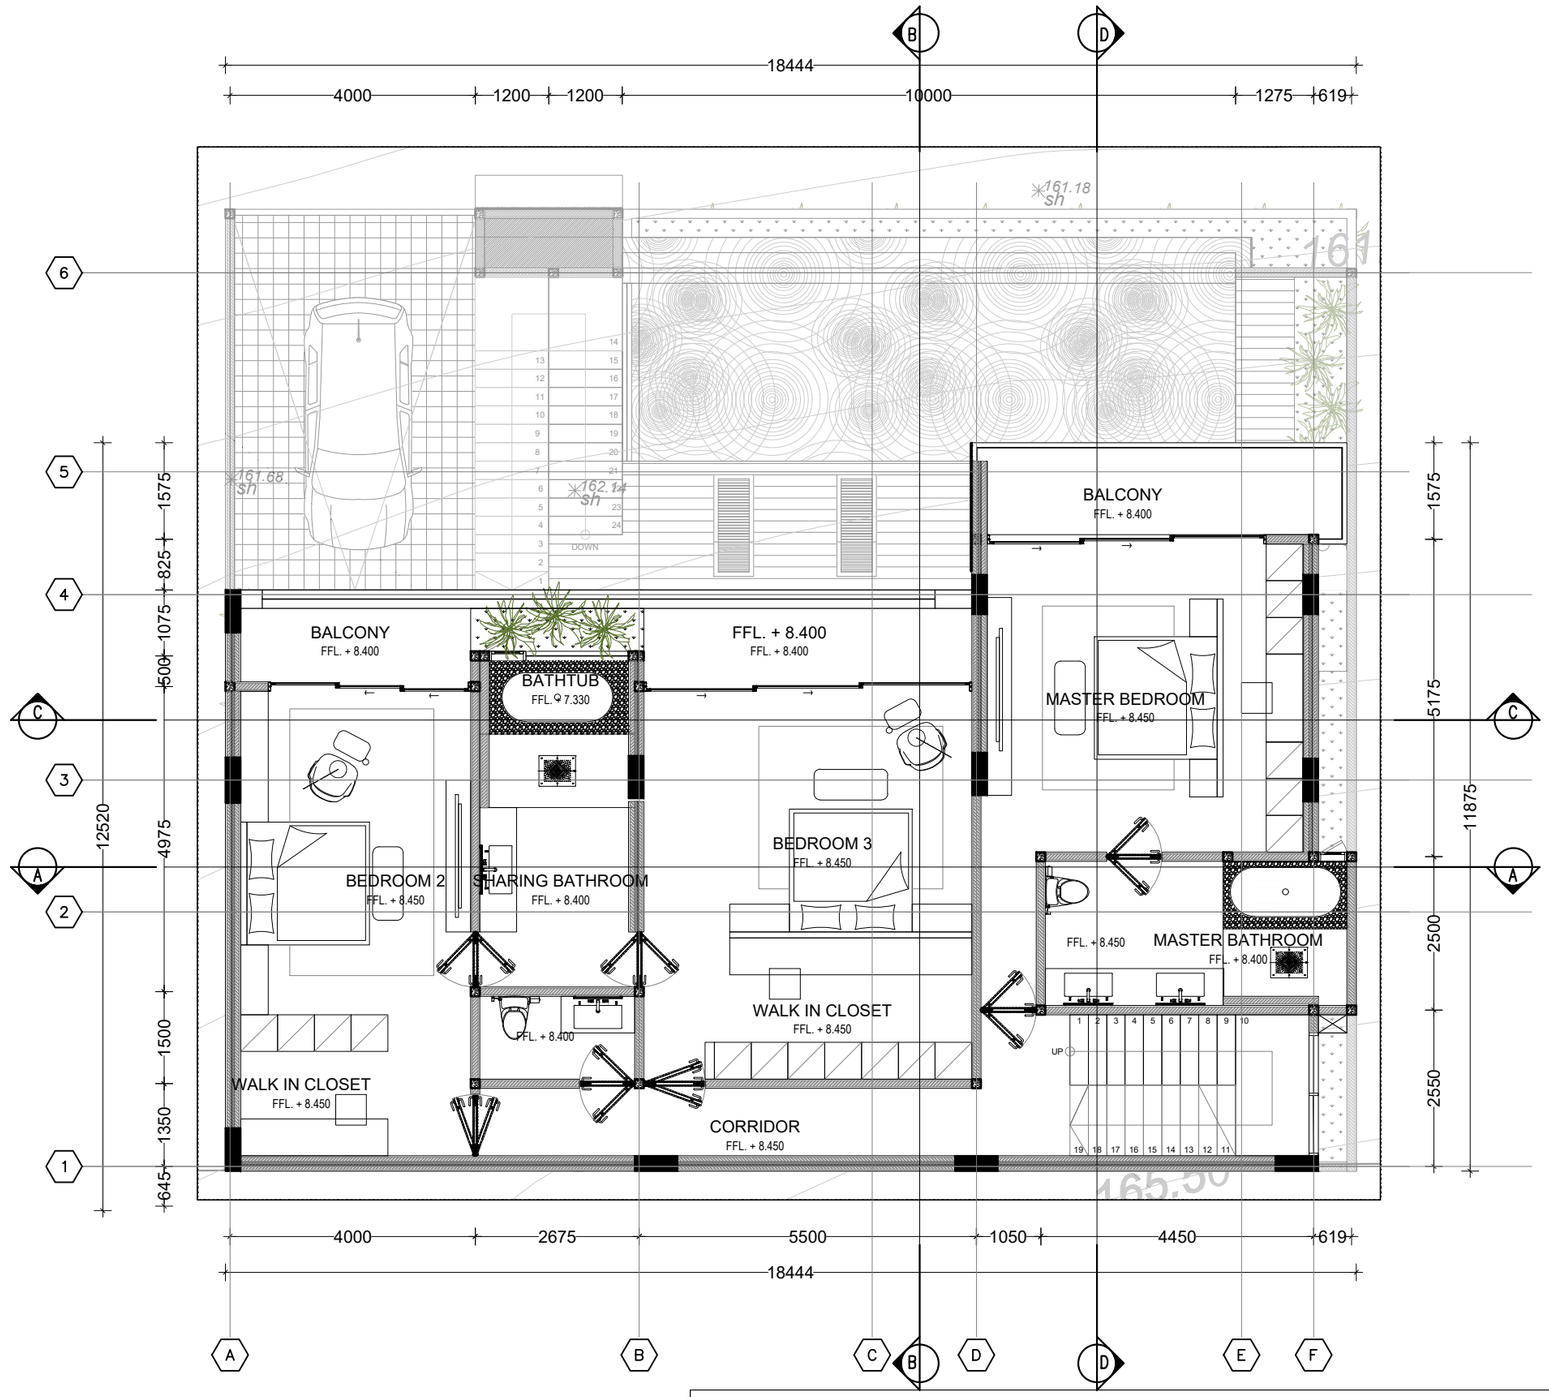

N

COMPLEX VILLA MATEJ - GOA GONG

4BR VILLA 3 - SECOND FLOOR

Scale 1: 100

BUILDING INFORMATION

GROUND FLOOR		FIRST FLOOR		SECOND FLOOR		ROOFTOP	
CARPORT & STAIRS	: 32.7 M^2	PATIO AREA	: 37 M^2	MASTER BEDROOM	: 31 M^2	STAIR	: 15.6 M^2
BALANCING TANK	: 8 M^2	INFINITY POOL	: 36.6 M^2	MASTER BATHROOM	: 12.6 M^2	JACUZZI	: 21.5 M^2
PUMP ROOM	: 20.8 M^2	POOL DECK	: 26 M^2	BALCONY MASTER	: 9.5 M^2	YOGA AREA	: 55.7M^2
STORAGE	: 12.55 M^2	OUTDOOR SHOWER	: 2.2 M^2	BEDROOM 2	: 31.3 M^2	SEATING AREA	: 77 M^2
GWT & BT	: 6.25 M^2	GUEST BEDROOM	: 25 M^2	BEDROOM 3	: 35.6 M^2	BALCONY	: 25.5 M^2
GARAGE	: 58 M^2	SHARING BATHROOM	: 6.3 M^2	BALCONY	: 17.8 M^2		
MAID ROOM	: 15.7 M^2	OPEN LIVING	: 72.2 M^2	STAIR	: 14 M^2		
LAUNDRY ROOM	: 6.3 M^2	STAIR	: 20.35 M^2	CORRIDOR	: 11 M^2		
PANEL	: 6 M^2			SHARING BATHROOM	: 18,6 M^2		
CINEMA	: 21.5 M^2						
GYM	: 8.4 M^2						
YOGA	: 9.5 M^2						
BILLIARD ROOM	: 27.5 M^2						
TOILET	: 8.3 M^2						
GROUND FLOOR	: 241.5 M^2	FIRST FLOOR	: 225.65 M^2	SECOND FLOOR	: 181.4 M^2	ROOFTOP	:195.3 M^2

TOTAL BUILDING AREA : GF + FF + SF = 843.85 M^2

Studio LUMBUNG ARCHITECTS
Jl. Singasari
Gang Uma Punggul VI no.18
hp : 081805568227
w : www.lumbungarchitect.com
e : info@studiolumbung.com
info@lumbungarchitect.com
: andri_rinoz@yahoo.co.id

REVISION

NO	NOTE	DATE

PROJECT NAME

COMPLEX VILLA - GOA GONG

OWNER

MR. MATEJ

ARCHITECT

Studio LUMBUNG ARCHITECT

CIVIL & STRUCTURE

YOSEF AGUS .H
(Studio Lumbung Engineer)

MEP DIVISION

-

DRAWING PHASE

PRELIMINARIES DRAWING

DRAWING TYPE

ARCHITECTURAL

DRAWING TITLE


SCALE

MAIN ARCHITECT

IGN ANDRI SAPUTRA

DRAWN BY	CHECKED BY	APP BY	DATE
POP	IGNAS	-	FEB 2024

DWG NO.	DWG TOTAL	REV NO.

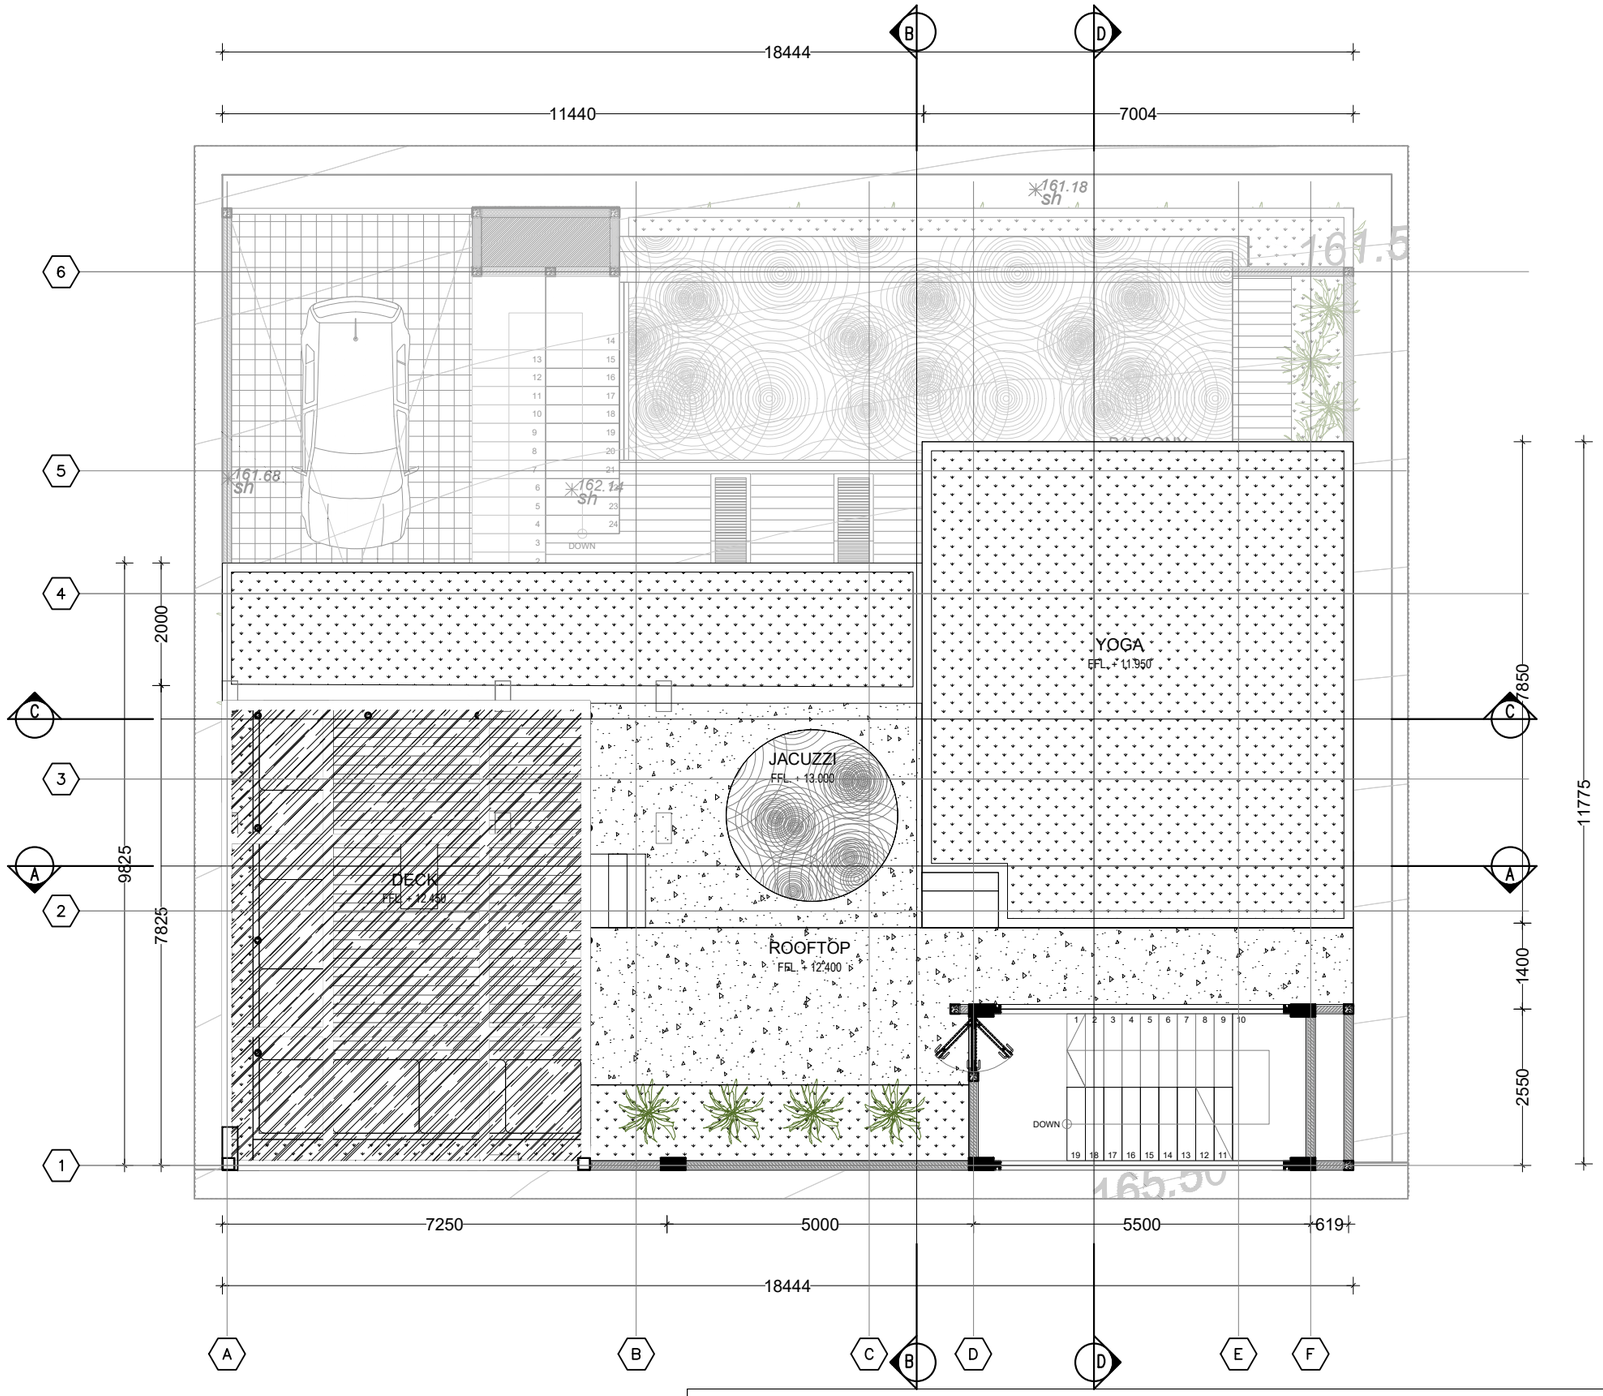

COMPLEX VILLA MATEJ - GOA GONG

4BR VILLA 3 - ROOFTOP

Scale 1: 100

BUILDING INFORMATION

GROUND FLOOR		FIRST FLOOR		SECOND FLOOR		ROOFTOP	
CARPORT & STAIRS	: 32.7 M^2	PATIO AREA	: 37 M^2	MASTER BEDROOM	: 31 M^2	STAIR	: 15.6 M^2
BALANCING TANK	: 8 M^2	INFINITY POOL	: 36.6 M^2	MASTER BATHROOM	: 12.6 M^2	JACUZZI	: 21.5 M^2
PUMP ROOM	: 20.8 M^2	POOL DECK	: 26 M^2	BALCONY MASTER	: 9.5 M^2	YOGA AREA	: 55.7M^2
STORAGE	: 12.55 M^2	OUTDOOR SHOWER	: 2.2 M^2	BEDROOM 2	: 31.3 M^2	SEATING AREA	: 77 M^2
GWT & BT	: 6.25 M^2	GUEST BEDROOM	: 25 M^2	BEDROOM 3	: 35.6 M^2	BALCONY	: 25.5 M^2
GARAGE	: 58 M^2	SHARING BATHROOM	: 6.3 M^2	BALCONY	: 17.8 M^2		
MAID ROOM	: 15.7 M^2	OPEN LIVING	: 72.2 M^2	STAIR	: 14 M^2		
LAUNDRY ROOM	: 6.3 M^2	STAIR	: 20.35 M^2	CORRIDOR	: 11 M^2		
PANEL	: 6 M^2			SHARING BATHROOM	: 18,6 M^2		
CINEMA	: 21.5 M^2						
GYM	: 8.4 M^2						
YOGA	: 9.5 M^2						
BILLIARD ROOM	: 27.5 M^2						
TOILET	: 8.3 M^2						
GROUND FLOOR	: 241.5 M^2	FIRST FLOOR	: 225.65 M^2	SECOND FLOOR	: 181.4 M^2	ROOFTOP	:195.3 M^2

TOTAL BUILDING AREA : GF + FF + SF = 843.85 M^2

Studio LUMBUNG ARCHITECTS
Jl. Singasari
Gang Uma Punggul VI no.18
hp : 081805568227
w : www.lumbungarchitect.com
e : info@studiolumbung.com
info@lumbungarchitect.com
: andri_rinoz@yahoo.co.id

REVISION

NO	NOTE	DATE

PROJECT NAME

COMPLEX VILLA - GOA GONG

OWNER

MR. MATEJ

ARCHITECT

Studio LUMBUNG ARCHITECT

CIVIL & STRUCTURE

YOSEF AGUS .H
(Studio Lumbung Engineer)

MEP DIVISION

-

DRAWING PHASE

PRELIMINARIES DRAWING

DRAWING TYPE

ARCHITECTURAL

DRAWING TITLE

SCALE

MAIN ARCHITECT

IGN ANDRI SAPUTRA

DRAWN BY	CHECKED BY	APP BY	DATE
POP	IGNAS	-	FEB 2024

DWG NO.	DWG TOTAL	REV NO.